

FHWA REGION NO.	STATE	PROJECT NO.	FISCAL YEAR	SHEET NO.	TOTAL SHEETS
7	KANSAS	87N-XXXXX	2003	70	143

SCALE:
1" = 20' HORIZONTAL
1" = 5' VERTICAL

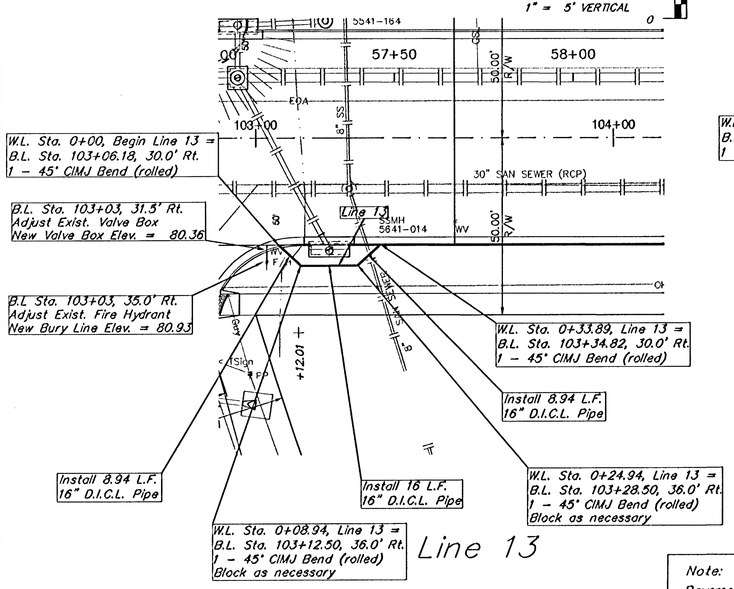


Line 13

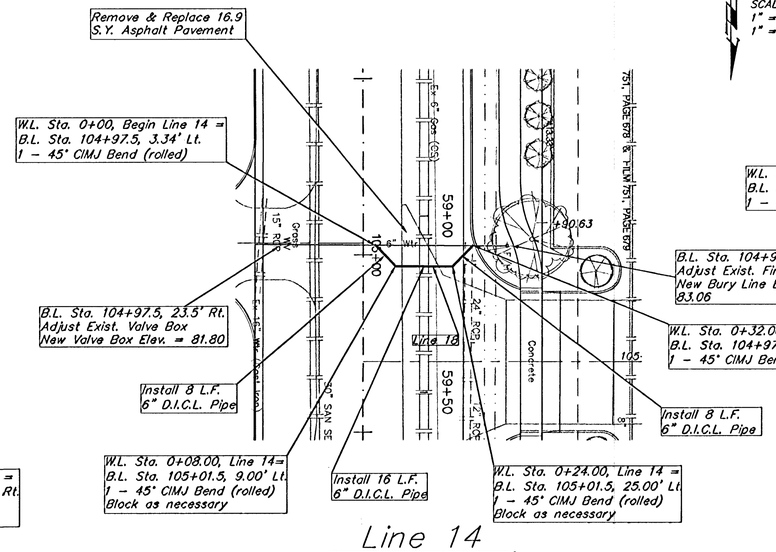

Line 14


SCALE:
1" = 20' HORIZONTAL
1" = 5' VERTICAL

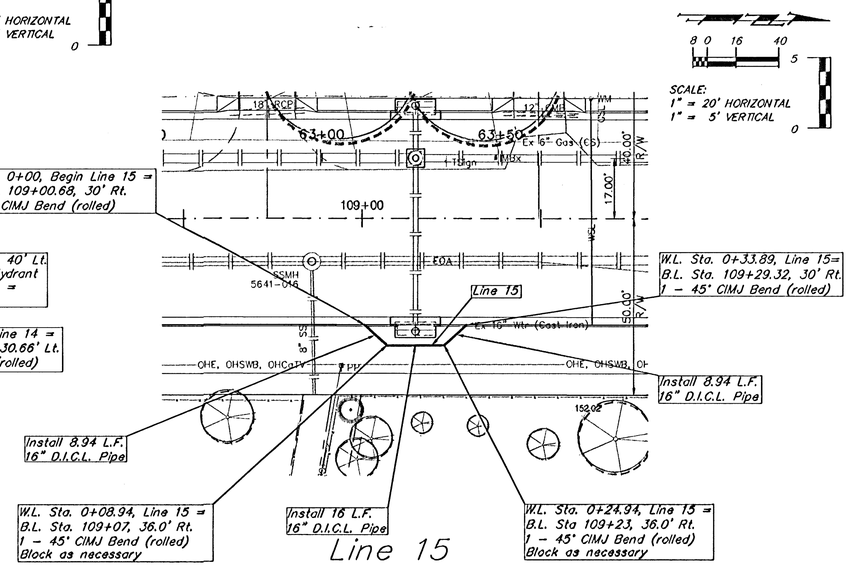

Line 15

Note:
Pavement, Sidewalks, and Etc. To Be Removed Are Indicated By:

Note:
Trees/Shrubs to be removed are marked thus:

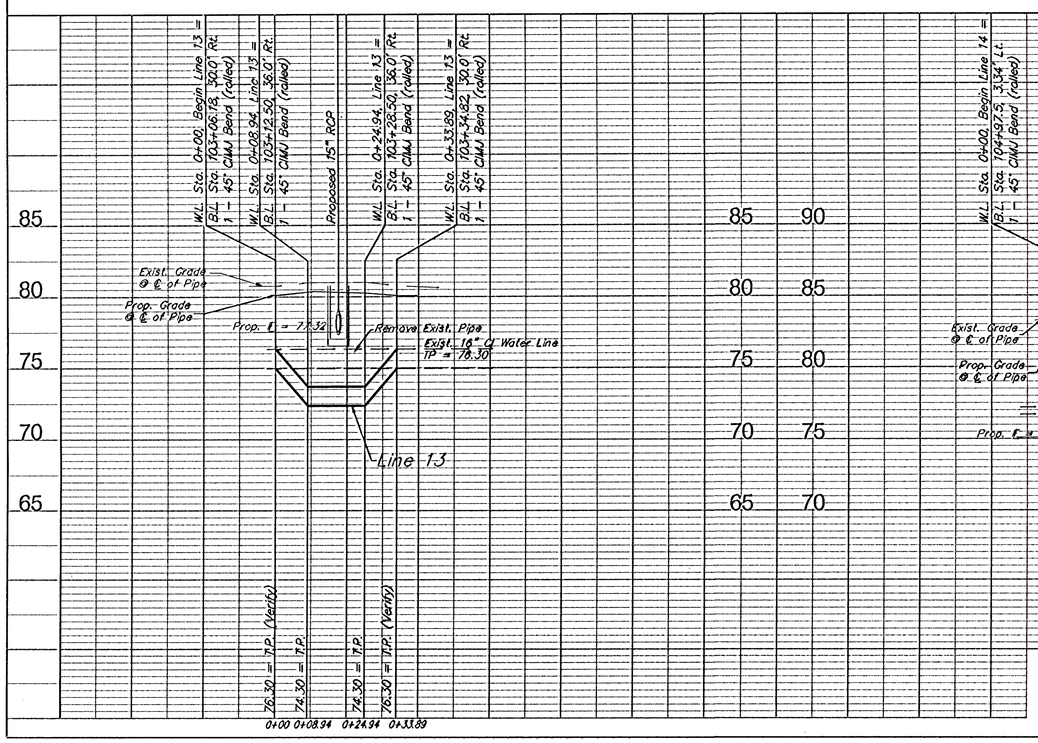

PROJECT NUMBER	SHEET NAME	ENGINEERING DIRECTORY
448-89923	Water06	F:\Eng\Hydraulic Ph 2\Wtr

DESIGN	DRAWN	APPROVED	DATE	SCALE	BAUGHMAN NO
KK	SMD	JFB	March 04	noted	99-09-E454

CAPITAL IMPROVEMENT PROJECT
Hydraulic Waterline Relocations
Line 13, 14, & 15
From 47th Street South to Wichita City Limits

BAUGHMAN COMPANY, P.A.
ENGINEERING, SURVEYING, & PLANNING
316-262-7271 • 315 ELLIS • WICHITA, KANSAS 67211

SHEET 70 OF 143