
Contractor shall either maintain or temporarily relocate all street name signs within project limits at all times during construction.


Contractor shall maintain two way traffic the full length of the project at all times except for localized flagging at individual locations during working hours. SWS crossings must be covered with Temp. Pvmt. or Plates by the end of each working day.

Flagging operations to conform to the latest addition of the MUTCD.

SCALE: 1" = 50'
0 25 50

| FHWA REGION NO. | STATE | PROJECT NO. | FISCAL YEAR | SHEET NO. | TOTAL SHEETS |
|---|---|---|---|---|---|
| 7 | KANSAS | 87 N-0303-01 | 2003 | 90 | 143 |

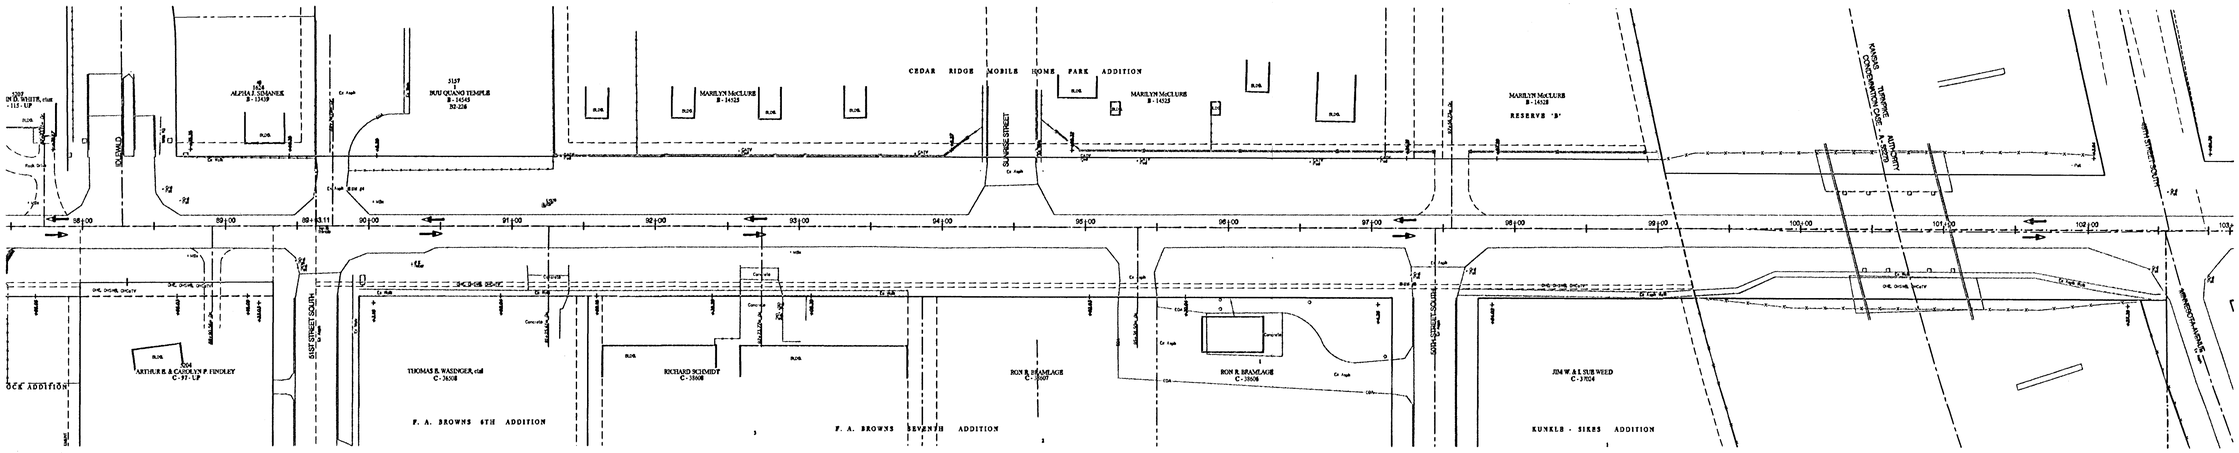

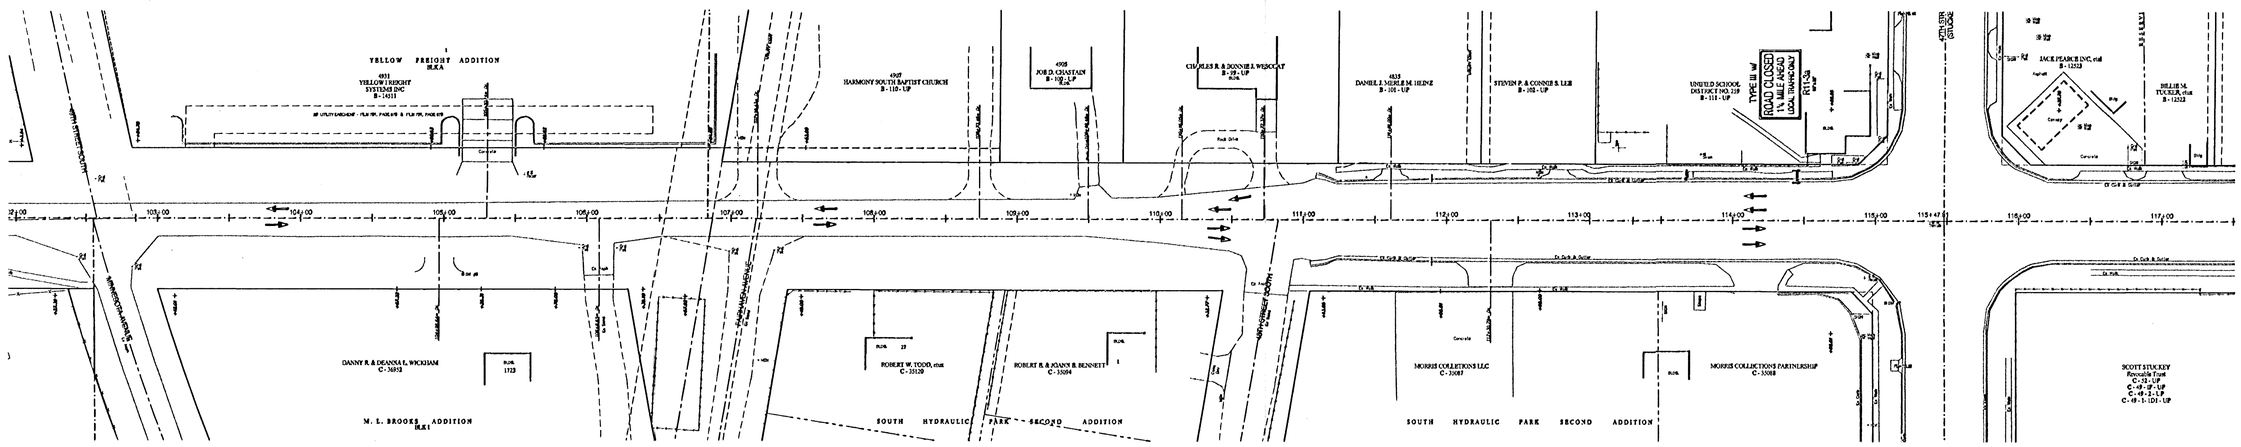
Contractor shall maintain access to all businesses and residences during construction.

Contractor shall maintain all drainage ways during construction.

| PROJECT NUMBER | | | SHEET NAME | ENGINEERING DIRECTORY | |
|---|---|---|---|---|---|
| 472 83902 | | | Conseq02 | F:\Eng\Hydraulic_phs2\Conseq | |
| DESIGN | DRAWN | APPROVED | DATE | SCALE | BAUGHMAN NO |
| Azlere | Staff | JFB . | March 04 | 1"=50' | 99-09-E451 |

STREET & SWS IMPROVEMENTS

# Construction Sequencing Plan Phs Ia

HYDRAULIC AVE PAVING - SOUTH OF 57th STREET SOUTH TO 47th STREET SOUTH


BAUGHMAN COMPANY, P.A.
ENGINEERING, SURVEYING, & PLANNING
316-262-7271 * 315 ELLIS * WICHITA, KANSAS 67211


SHEET 90 OF 143