FHWA REGION NO.	STATE	PROJECT NO.	FISCAL YEAR	SHEET NO.	TOTAL SHEETS
7	KANSAS	87 N-0303-01	2003	94	143

SCALE: 1" = 50'

0 25 50

Maintain access at all times.

Construct 11' Temp. A.C. Pvmt. Adjacent to west side of Exstg. Pvmt.

Contractor shall maintain school crosswalk with a signal system or a flagman during all phases of construction

Contractor shall maintain two way traffic the full length of the project at all times except for localized flagging at individual locations during working hours. SWS crossings must be covered with Temp. Pvmt. or Plates by the end of each working day. Flagging operations to conform to the latest addition of the MUTCD.

Install SWS

Construct 11' Temp. A.C. Pvmt. Adjacent to west side of Exstg. Pvmt.

Install SWS

Construct 11' Temp. A.C. Pvmt. Adjacent to west side of Exstg. Pvmt.

Install SWS

4" Double Yellow Temp. Pavement Marking

4" White Temp. Pavement Marking

Drums Taper

Remove Pavement as Required for SWS

Drums @ 30' Spacing

Install SWS

Remove and Replace w/ Temp. A.C. Pvmt.

Install SWS

Remove and Replace w/ Temp. A.C. Pvmt.

Install SWS

Remove and Replace w/ Temp. A.C. Pvmt.

Drums @ 30' Spacing

Install SWS

Remove and Replace w/ Temp. A.C. Pvmt.

Tubular Marker @ 60' Spacing

Drums @ 30' Spacing


Contractor shall notify John\Potter or Paul Cater with the Kansas Turnpike Authority @ 682-4537 prior to construction.

CEDAR RIDGE MOBILE HOME PARK ADDITION

F. A. BROWNS 6TH ADDITION


F. A. BROWNS SEVENTH ADDITION

TUNKLE - SIKES ADDITION

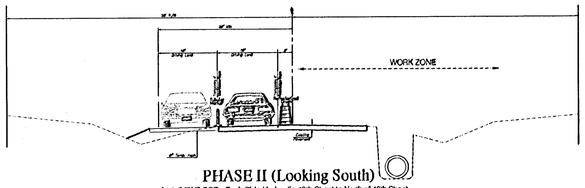


PHASE II (Looking South)

Install SWS RCP - Each Side Hydraulic 49th Street to North of 48th Street
Construct Temp. 6" A.C. Surface

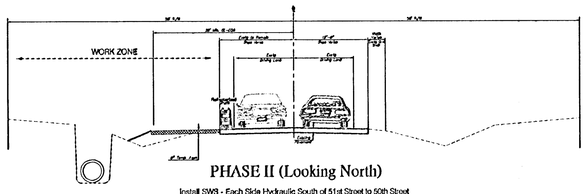


PHASE II (Looking North)

Install SWS - Each Side Hydraulic South of 51st Street to 50th Street
Install Temporary Asphalt Pavement - West Side Hydraulic South of 51Street to 50th Street
Construct Temp. 6" A.C. Surface

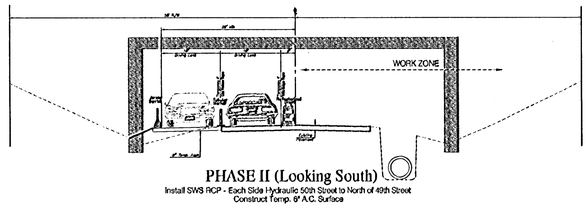

PHASE II (Looking South)

Install SWS RCP - Each Side Hydraulic 50th Street to North of 49th Street
Construct Temp. 6" A.C. Surface

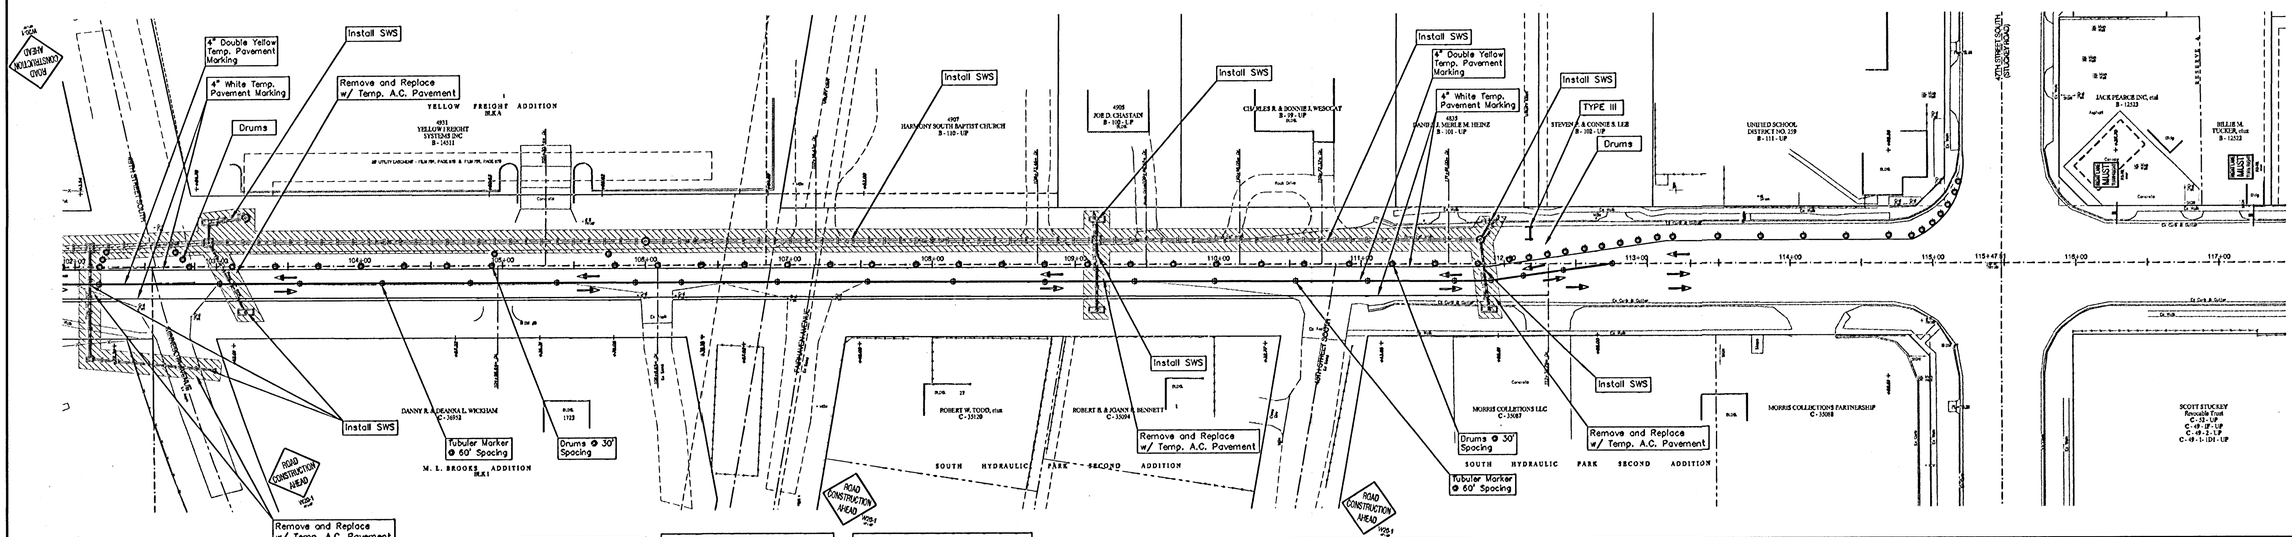

Contractor shall either maintain or temporarily relocate all street name signs within project limits at all times during construction.

Contractor shall maintain access to all businesses and residences during construction.

Contractor shall maintain all drainage ways during construction.

PROJECT NUMBER	SHEET NAME	ENGINEERING DIRECTORY
472 83902	Conseq06	F:\Eng\Hydraulic_phs2\Conseq

DESIGN	DRAWN	APPROVED	DATE	SCALE	BAUGHMAN NO
Aziere	Staff	JFB	March 04	1"=50'	99-09-E451

STREET & SWS IMPROVEMENTS

Construction Sequencing Plan Phs II

HYDRAULIC AVE PAVING - SOUTH OF 57th STREET SOUTH TO 47th STREET SOUTH

BAUGHMAN COMPANY, P.A.
ENGINEERING, SURVEYING, & PLANNING
316-262-7271 * 315 ELLIS * WICHITA, KANSAS 67211

SHEET 94 OF 143