

PHASE V
Construct Roadway – West Side Hydraulic, South of 57th to North of 50th Street.
Construct Roadway – East Side Hydraulic, Center of 47th Street to North of 47th Street.
Maintain 2–Way Traffic on New East Side Pvmt., South of 57th Street to North of 50th Street.
Maintain 2–Way Traffic on New West Side Pvmt., North of 50th Street to North of 47th Street.
Contractor may Flag at Individual Locations during working hours.

Contractor shall maintain two way traffic the full length of the project at all times except for localized flagging at individual locations during working hours.
Flagging operations to conform to the latest addition of the MUTCD.

SCALE: 1" = 50'
0 25 50

FHWA REGION NO.	STATE	PROJECT NO.	FISCAL YEAR	SHEET NO.	TOTAL SHEETS
7	KANSAS	87 N-0303-01	2003	99	143

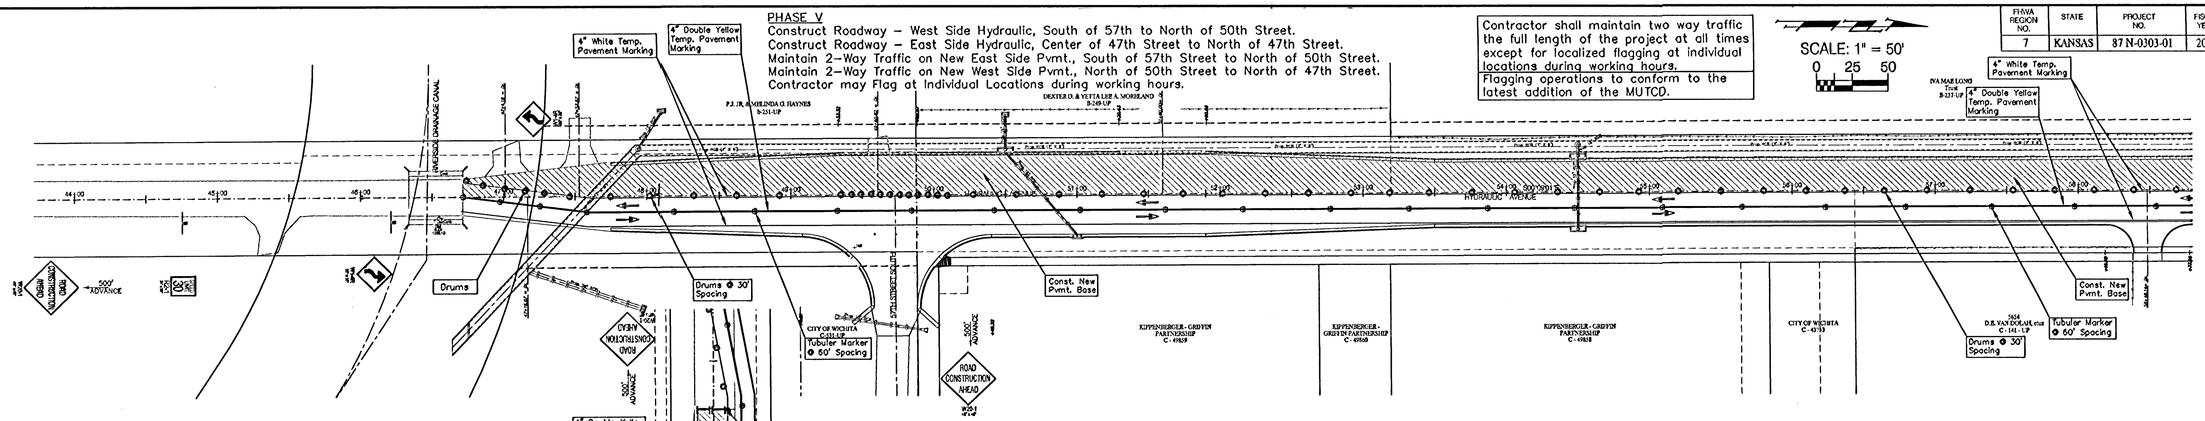

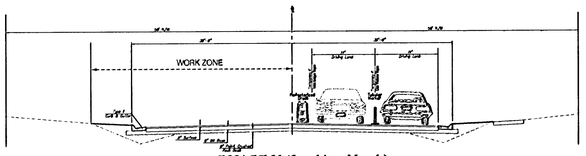

PHASE V (Looking North)
Construct Roadway - West Side Hydraulic South of 57th Street to 50th Street
Construct 7" A.C. Pavement on 9" Base

Contractor shall either maintain or temporarily relocate all street name signs within project limits at all times during construction.

Contractor shall maintain access to all businesses and residences during construction.

Contractor shall maintain all drainage ways during construction.

PROJECT NUMBER	SHEET NAME	ENGINEERING DIRECTORY
472 83902	Conseq11	F:\Eng\Hydraulic_phs2\Conseq

DESIGN	DRAWN	APPROVED	DATE	SCALE	BAUGHMAN NO
Azlere	Staff	JFB	March 04	1"=50'	99-09-E451

STREET & SWS IMPROVEMENTS
Construction Sequencing Plan Phs V
HYDRAULIC AVE PAVING - SOUTH OF 57th STREET SOUTH TO 47th STREET SOUTH

BAUGHMAN COMPANY, P.A.
ENGINEERING, SURVEYING, & PLANNING
316-262-7271 * 315 ELLIS * WICHITA, KANSAS 67211

SHEET 99 OF 143