

FHWA REGION NO.	STATE	PROJECT NO.	FISCAL YEAR	SHEET NO.	TOTAL SHEETS
7	KANSAS	87 N-0303-01	2003	117	143


59+00

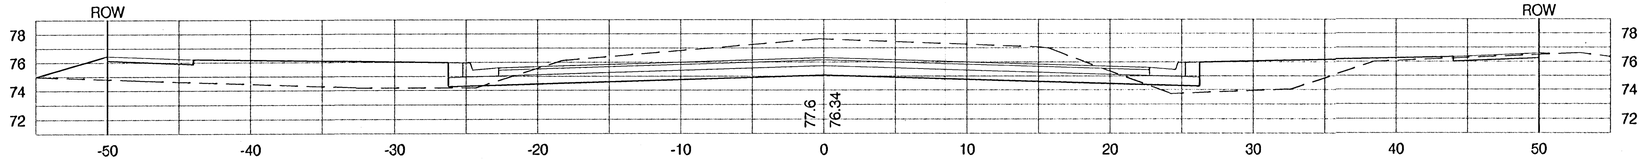


58+80

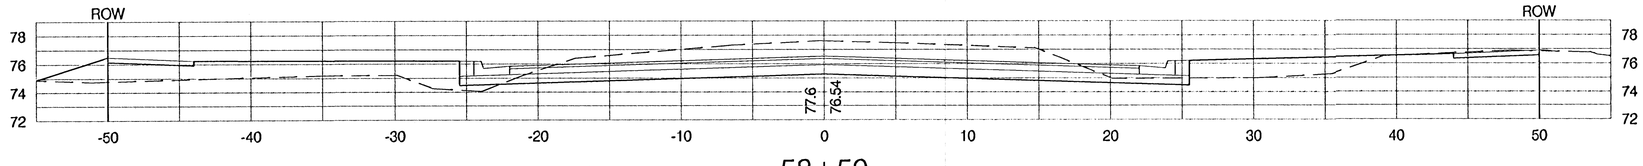


58+50

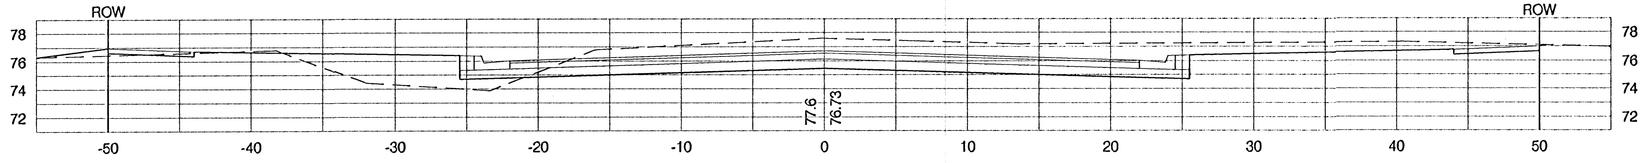


58+00

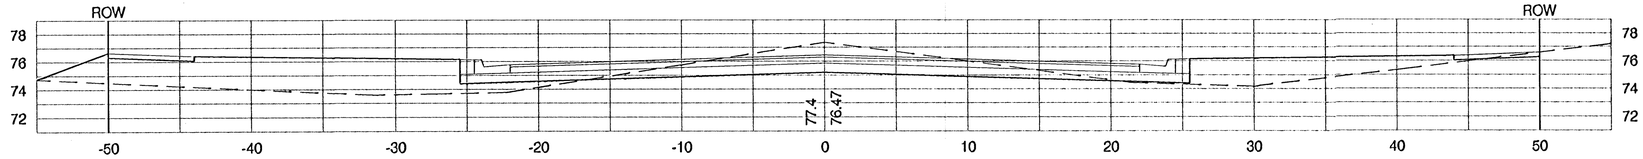


57+50

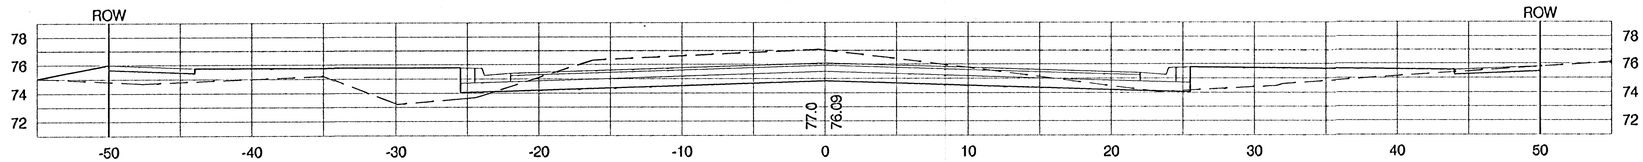

57+00

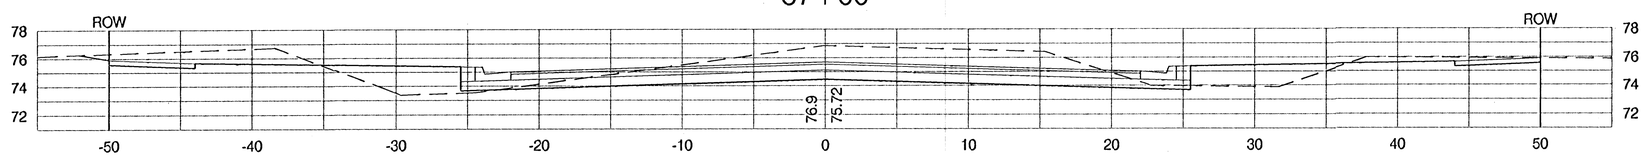

56+50

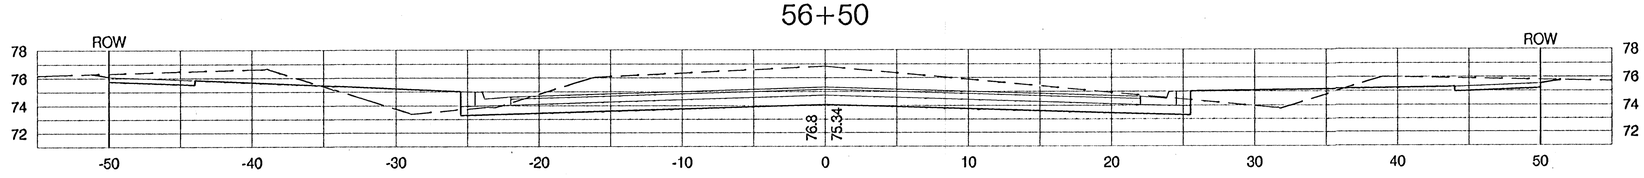

PROJECT NUMBER	SHEET NAME	ENGINEERING DIRECTORY
472-83902	XSEC05	F:\\Hydraulic_phs2\Earth

DESIGN	DRAWN	APPROVED	DATE	SCALE	BAUGHMAN NO
STAFF	TPV	JFB/KK	Nov. 2003	1:5	99-09-B451

CAPITAL IMPROVEMENT PROJECT
HYDRAULIC AVENUE
CROSS SECTION
HYDRAULIC AVENUE PAVING - 57th STREET SOUTH TO 47th STREET SOUTH

BAUGHMAN COMPANY, P.A.
ENGINEERING, SURVEYING, & PLANNING
316-262-7271 • 315 ELLIS • WICHITA, KANSAS 67211

SHEET 117 OF 143