

FHWA REGION NO.	STATE	PROJECT NO.	FISCAL YEAR	SHEET NO.	TOTAL SHEETS
7	KANSAS	87 N-0303-01	2003	124	143


76+35.04

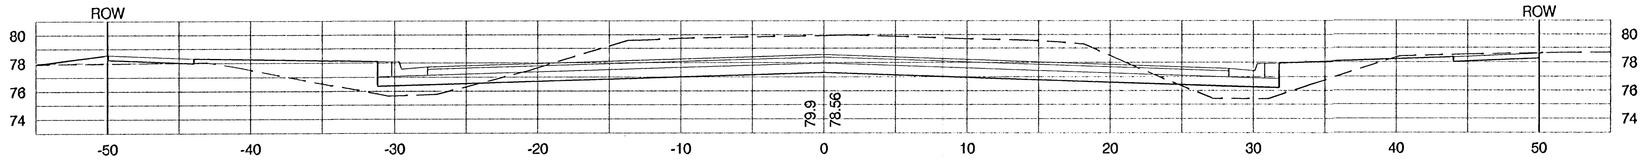


76+00

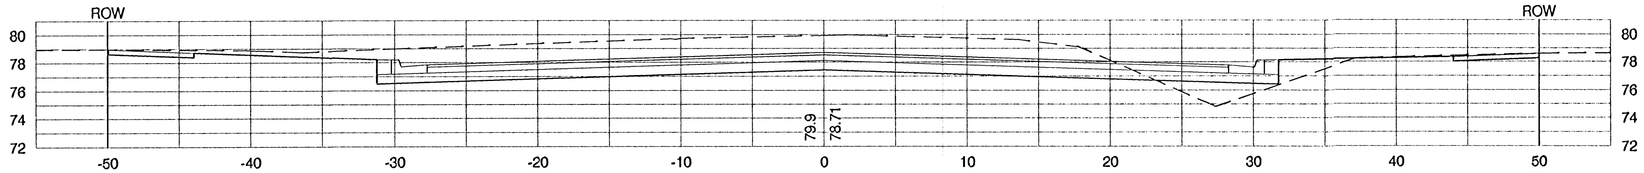


75+75

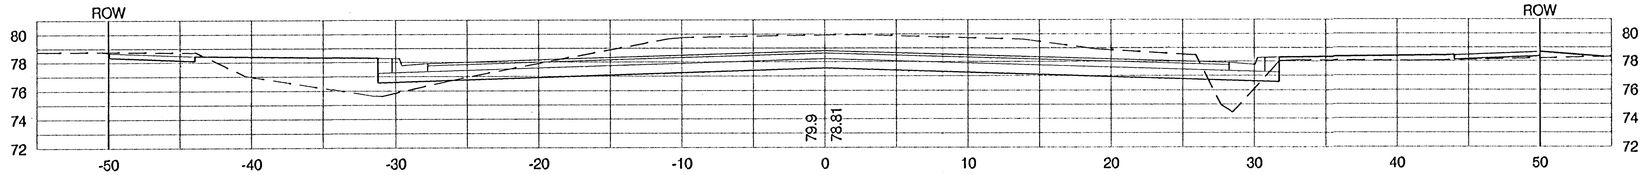


75+50

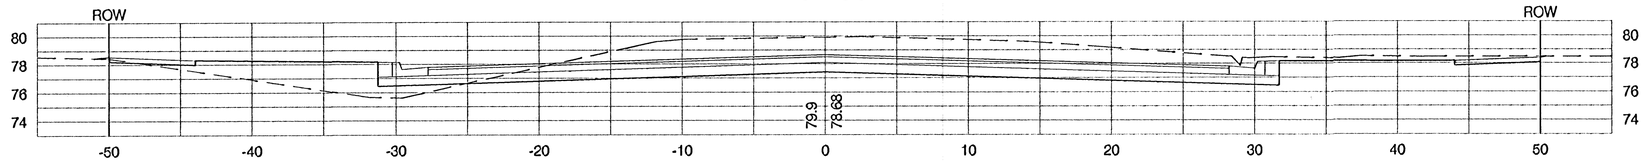

75+00

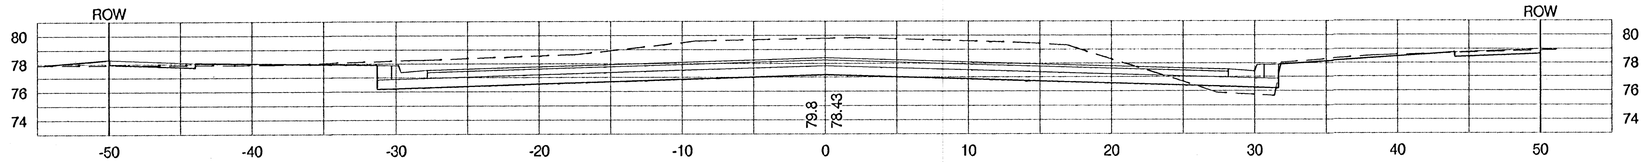

74+50

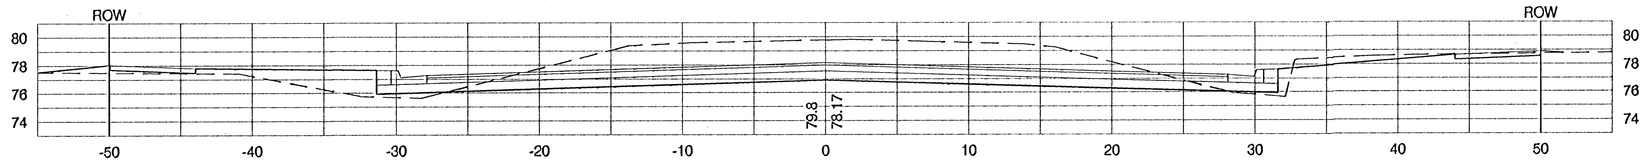

PROJECT NUMBER			SHEET NAME	ENGINEERING DIRECTORY	
472-83902			XSEC12	F:\Hydraulic_phs2\Earth	
DESIGN	DRAWN	APPROVED	DATE	SCALE	BAUGHMAN NO
STAFF	TPV	JFB/KK	Nov. 2003	1:5	99-09-B451

CAPITAL IMPROVEMENT PROJECT

HYDRAULIC AVENUE CROSS SECTION

HYDRAULIC AVENUE PAVING - 57th STREET SOUTH TO 47th STREET SOUTH

BAUGHMAN COMPANY, P.A.
ENGINEERING, SURVEYING, & PLANNING
316-262-7271 * 315 ELLIS * WICHITA, KANSAS 67211

SHEET 124 OF 143