

REED'S COVE ADD.
GLEN WOOD STREET
CROSS SECTIONS


36+00

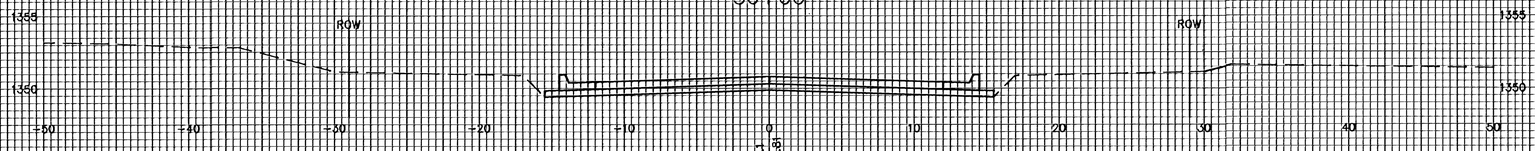


35+50

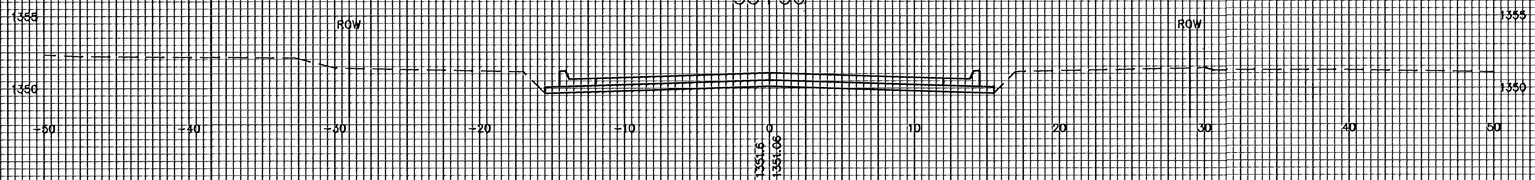


35+00

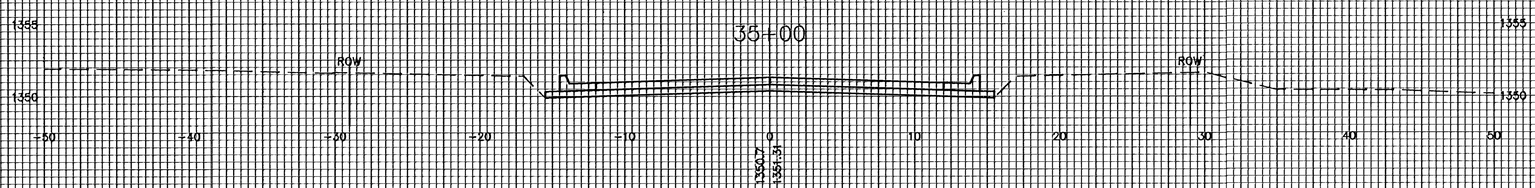

34+55.58

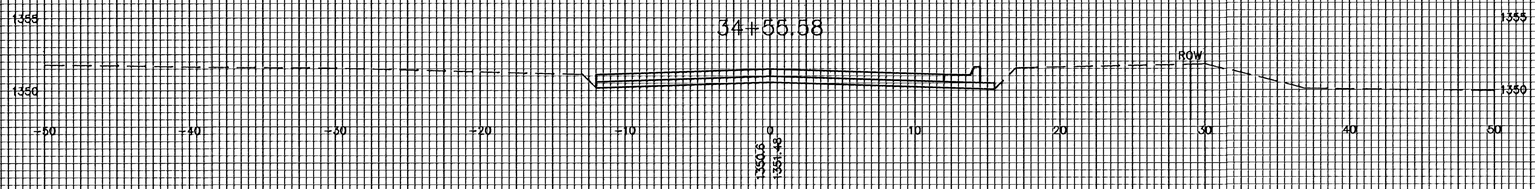

34+50

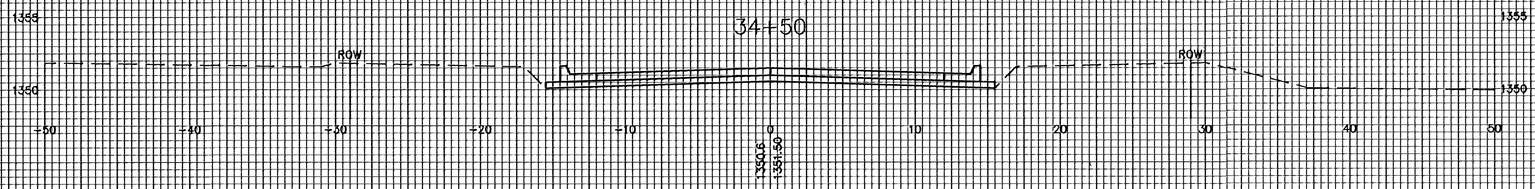

XSEC2

GLEN WOOD ST.