

REED'S COVE ADD.
GLEN WOOD STREET
CROSS SECTIONS


38+50

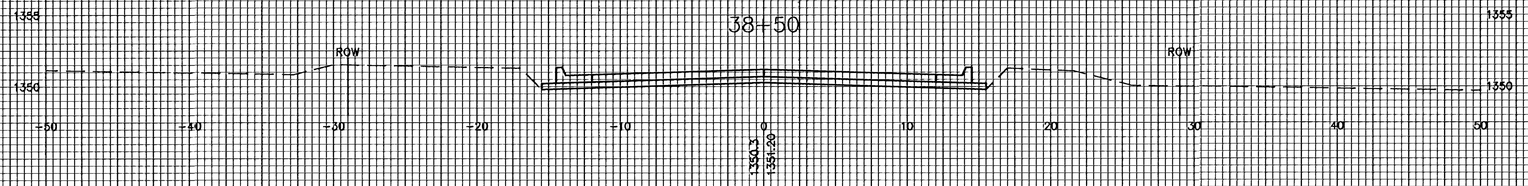


38+00

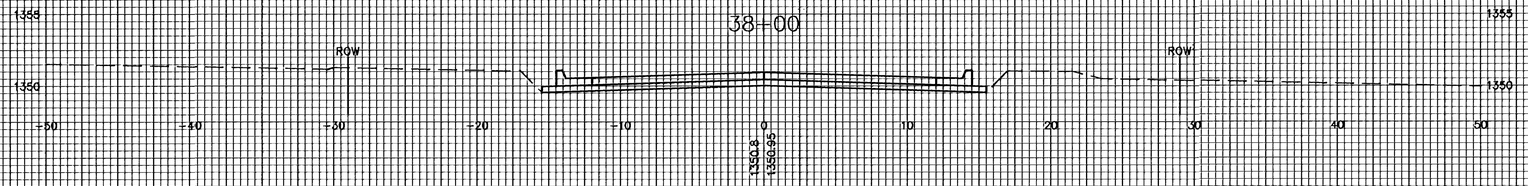


37+50

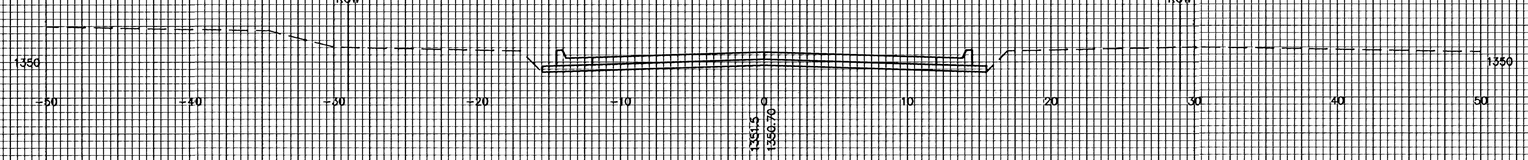

37+00

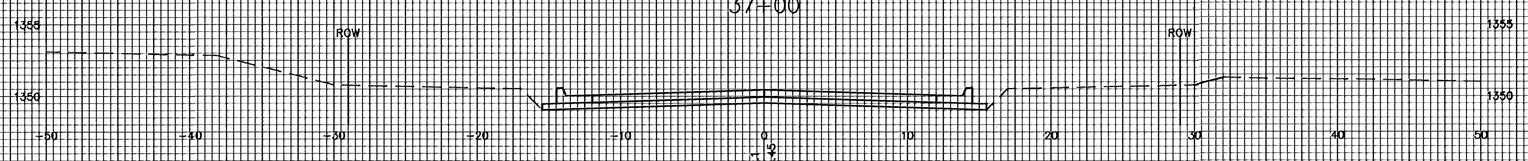

36+50

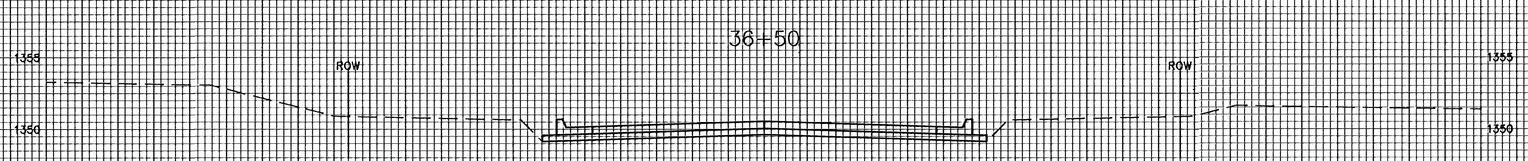

XSEC3

GLEN WOOD ST.