

REED'S COVE ADD.
GLEN WOOD STREET
CROSS SECTIONS


40+50

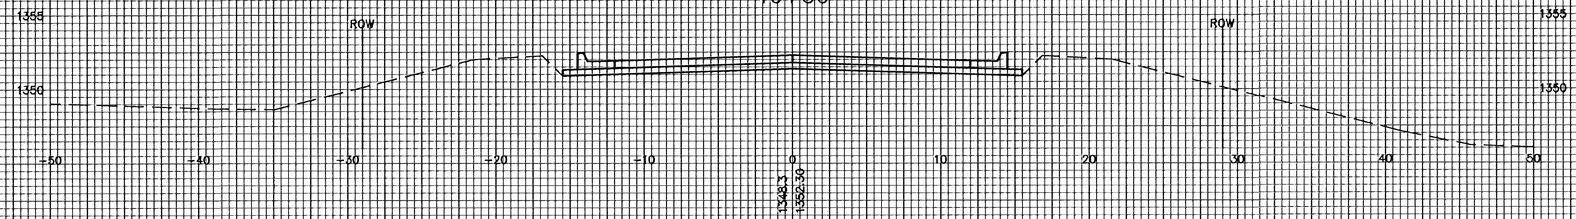


40+00

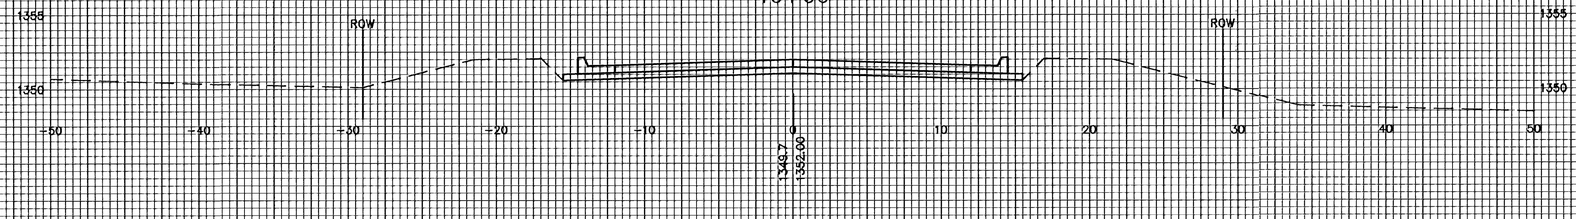


39+50

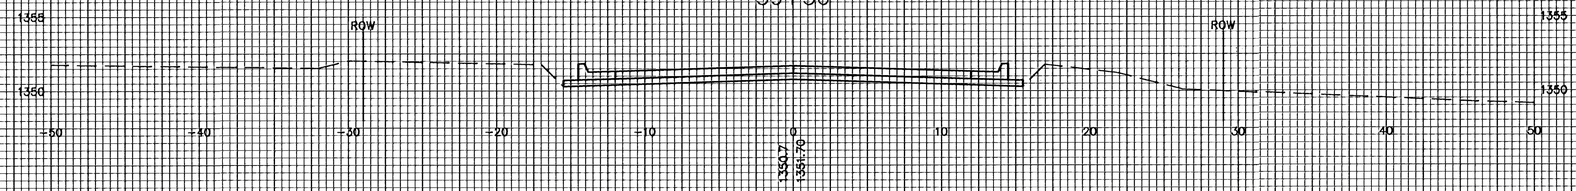

39+00

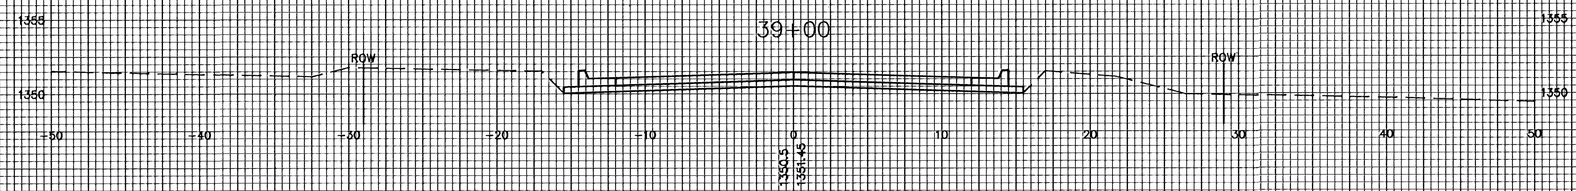

38+75.92

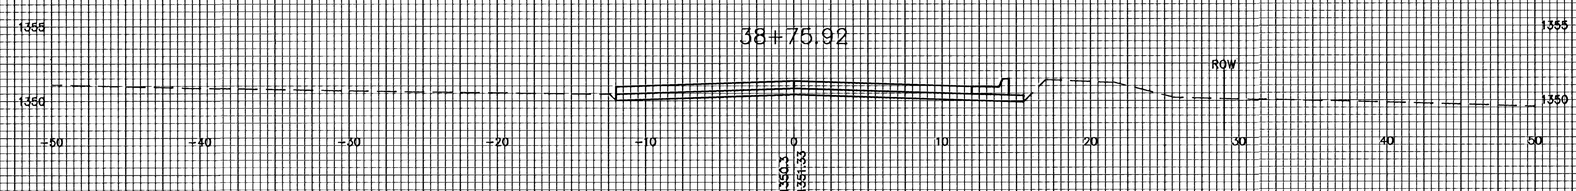

XSEC4

GLEN WOOD ST.