

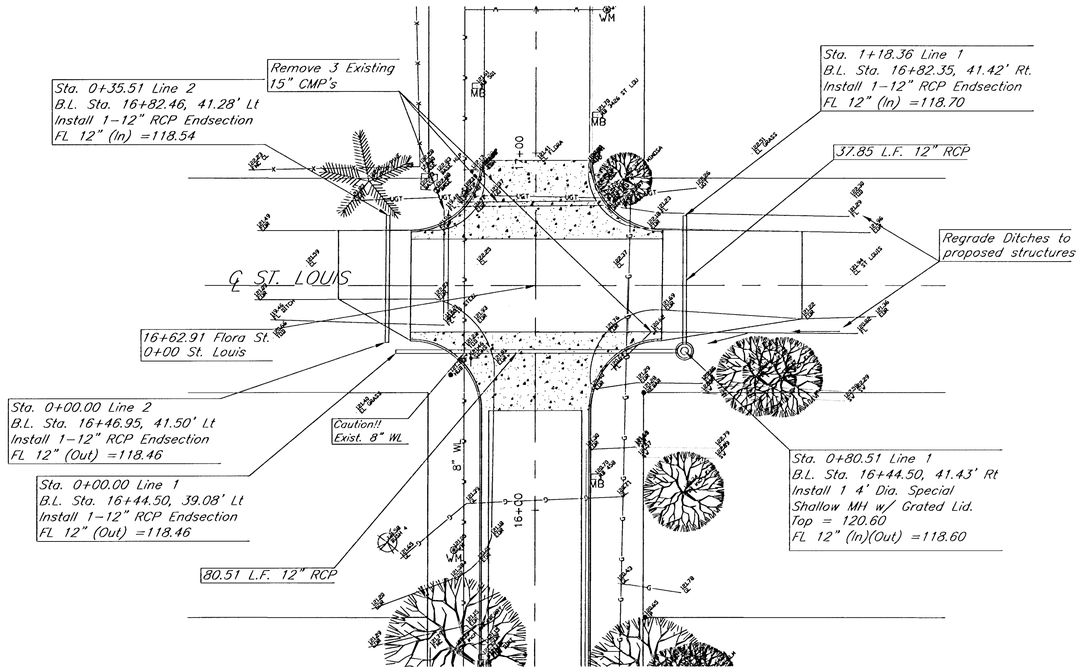


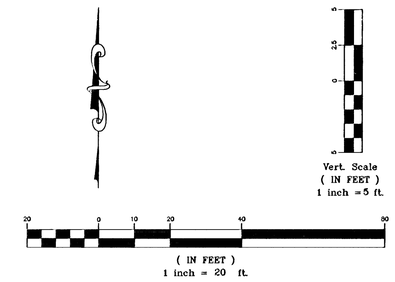

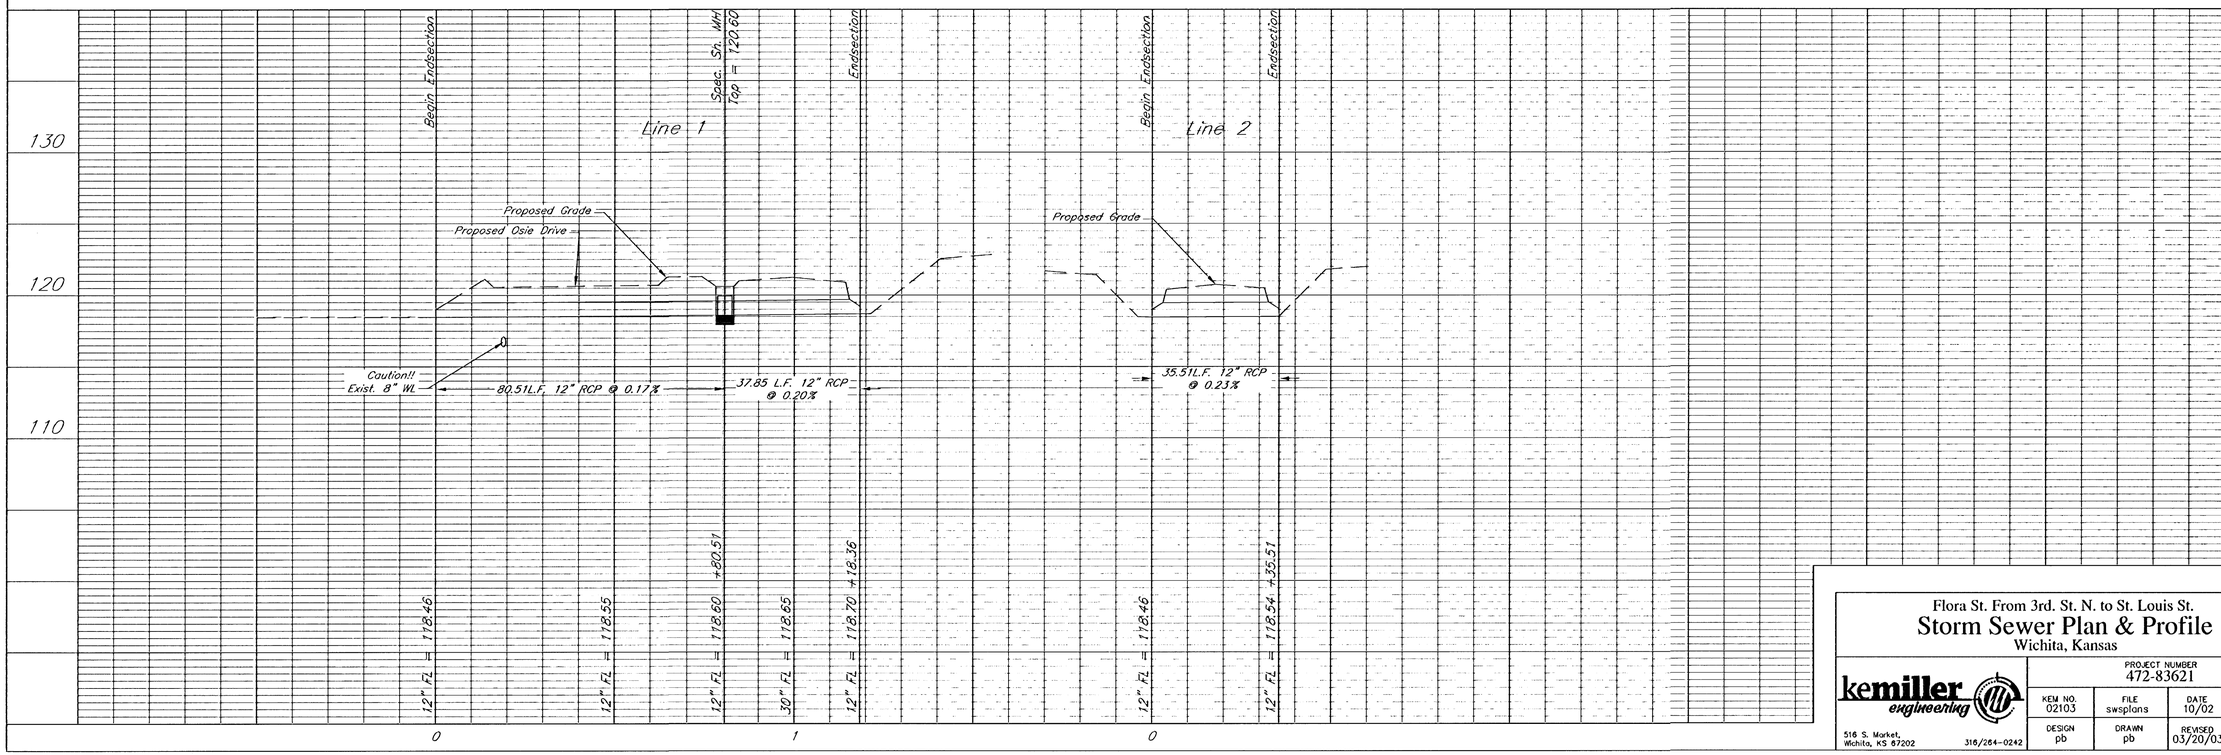

Flora St. From 3rd. St. N. to St. Louis St.

Storm Sewer Plan & Profile

Wichita, Kansas

kemiller engineering
516 S. Market, Wichita, KS 67202
316/264-0242

PROJECT NUMBER			
472-83621			
KEM NO. 02103	FILE swsplans	DATE 10/02	SHEET 7
DESIGN pb	DRAWN pb	REVISED 03/20/03	OF 12