
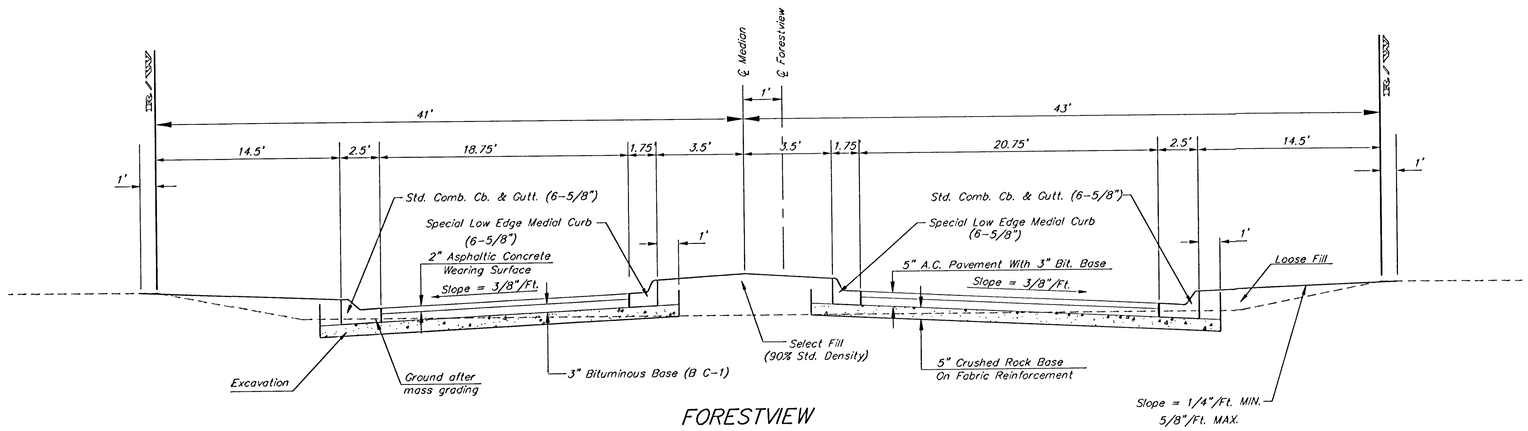


FORESTVIEW

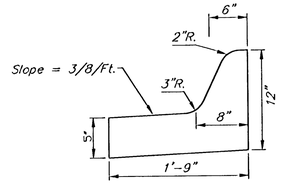

Medial Curb Detail
(Low Edge)
Not to Scale

Note: To be paid as Medial Curb & Gutter (6 5/8")

LIBERTY PARK ADDITION - PHASE I
ENTRANCE DETAILS

BAUGHMAN COMPANY P.A.
ENGINEERING, SURVEYING, & PLANNING
316-262-7271 • 315 ELLIS • WICHITA, KANSAS 67211

PROJECT NUMBER					SHEET
472-83853					6 OF 27
DESIGN: NBW	DRAWN: TMS	APPROVED	DATE: 4/30/03	SCALE: None	

L:\work\Parks\Entrdet 02-10-2423