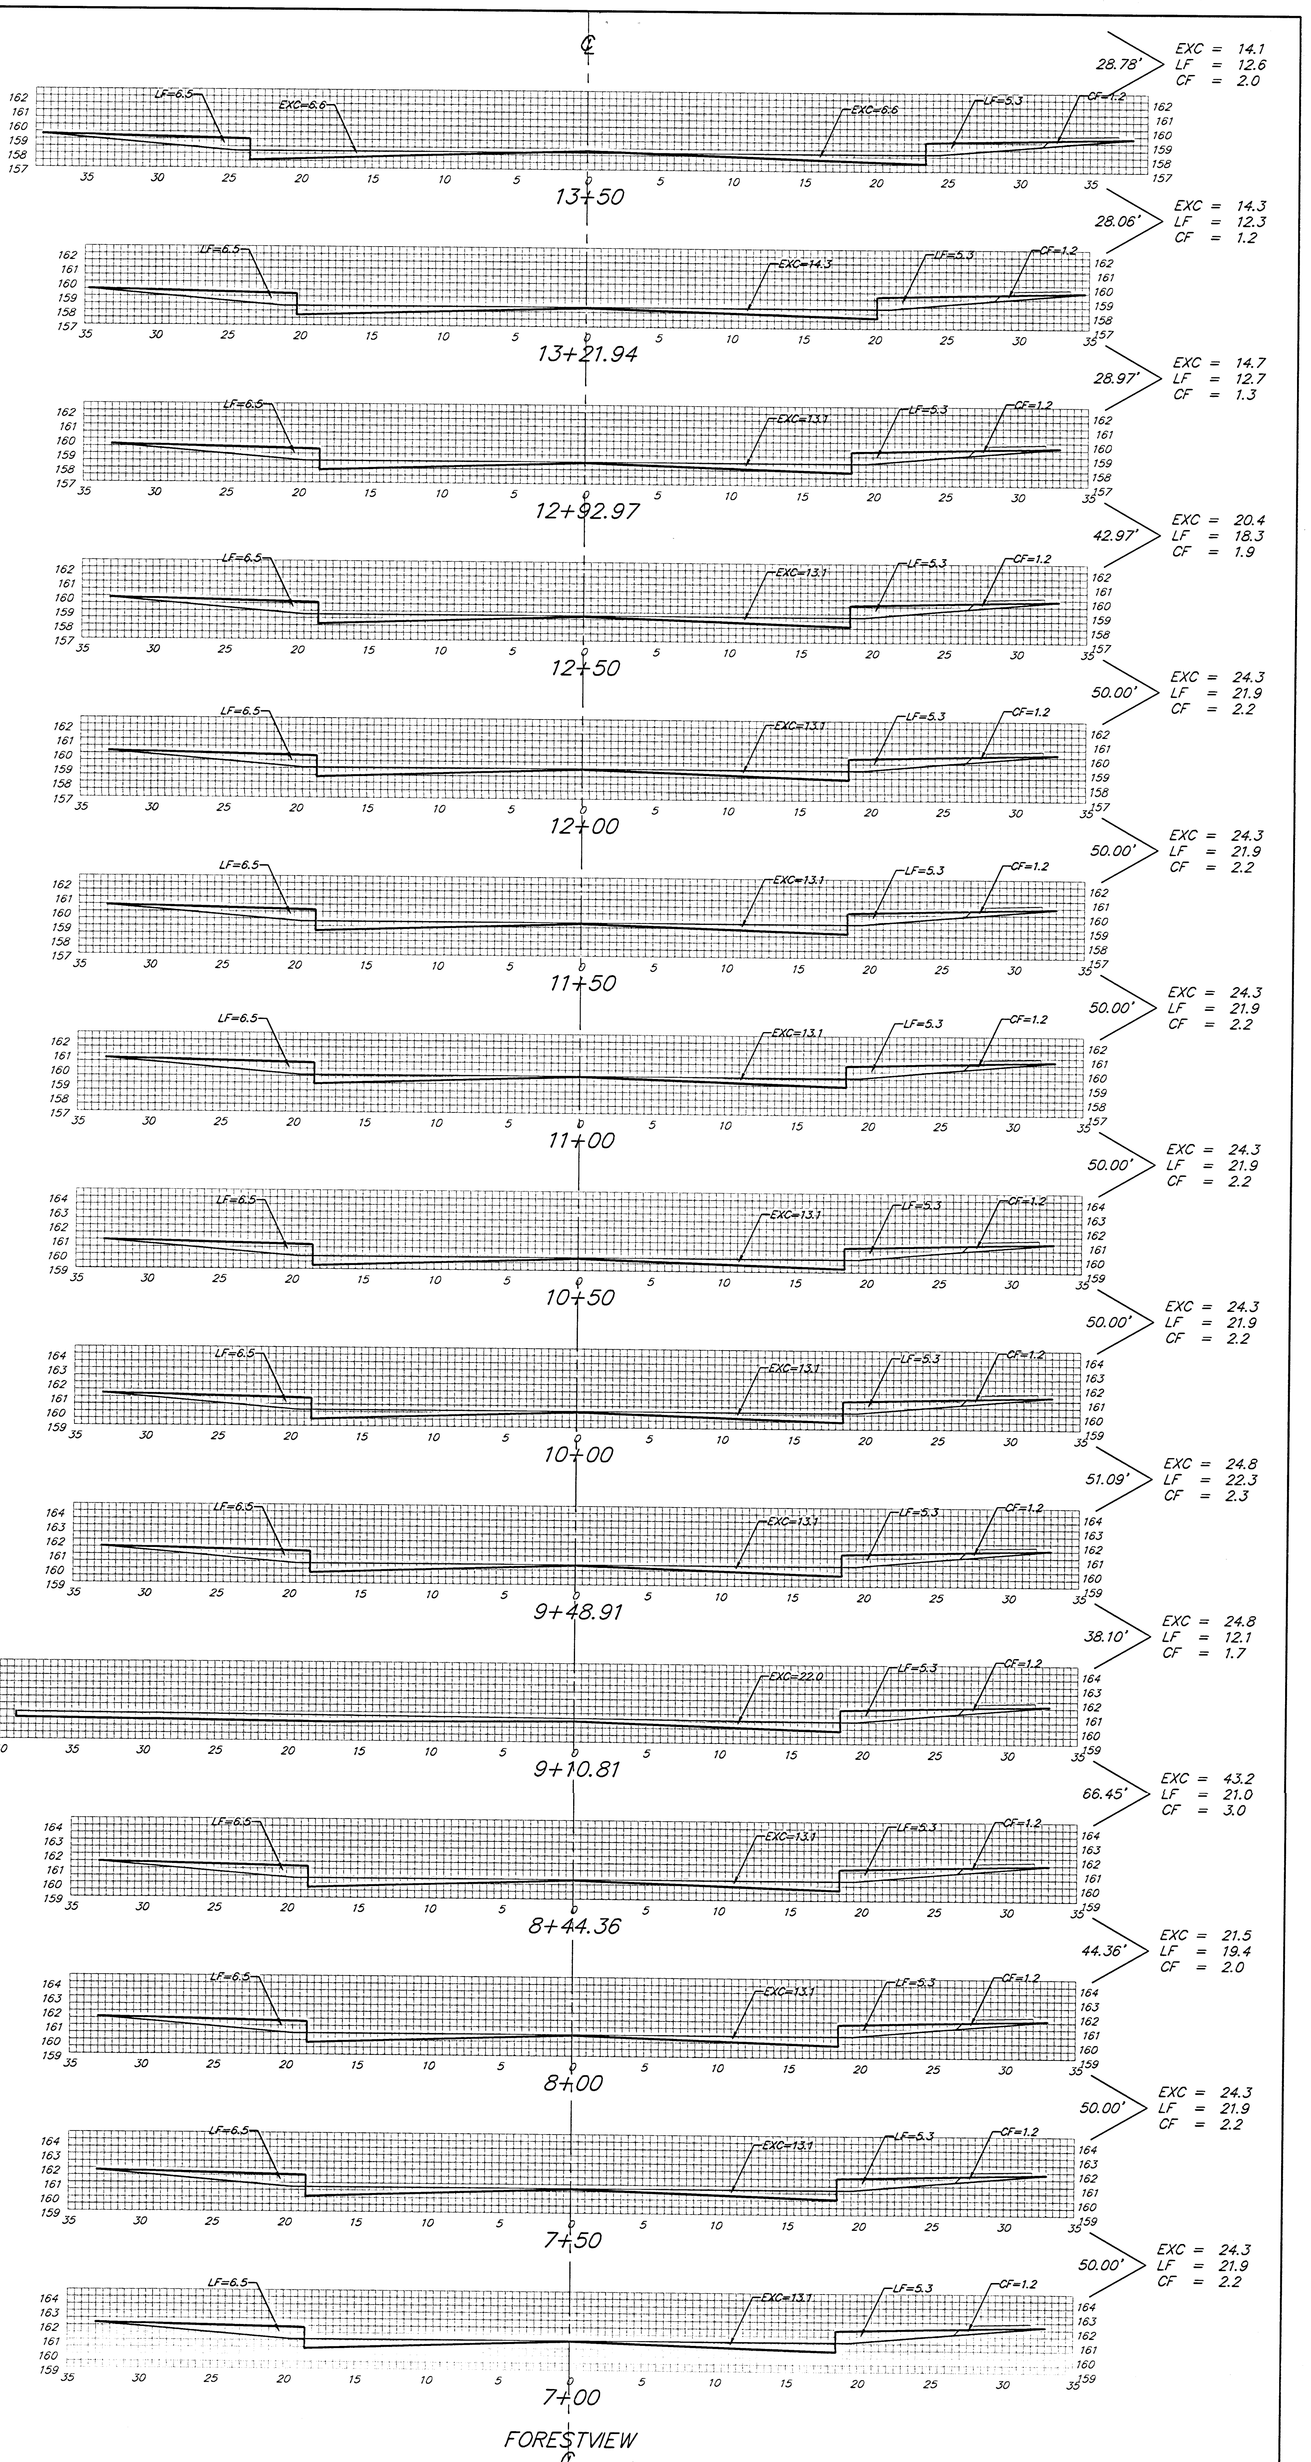


Sheet Totals:

Excavation = 347.9 C.Y.
Loose Fill = 284.0 C.Y.
Compacted Fill = 30.8 C.Y.

BAUGHMAN COMPANY P.A.
ENGINEERING, SURVEYING, & PLANNING
316-262-7221 • 315 ELLIS • WICHITA, KANSAS 67211

PROJECT NUMBER
472-

SHEET 18 OF 27

REV.

LibertyFork/KS2