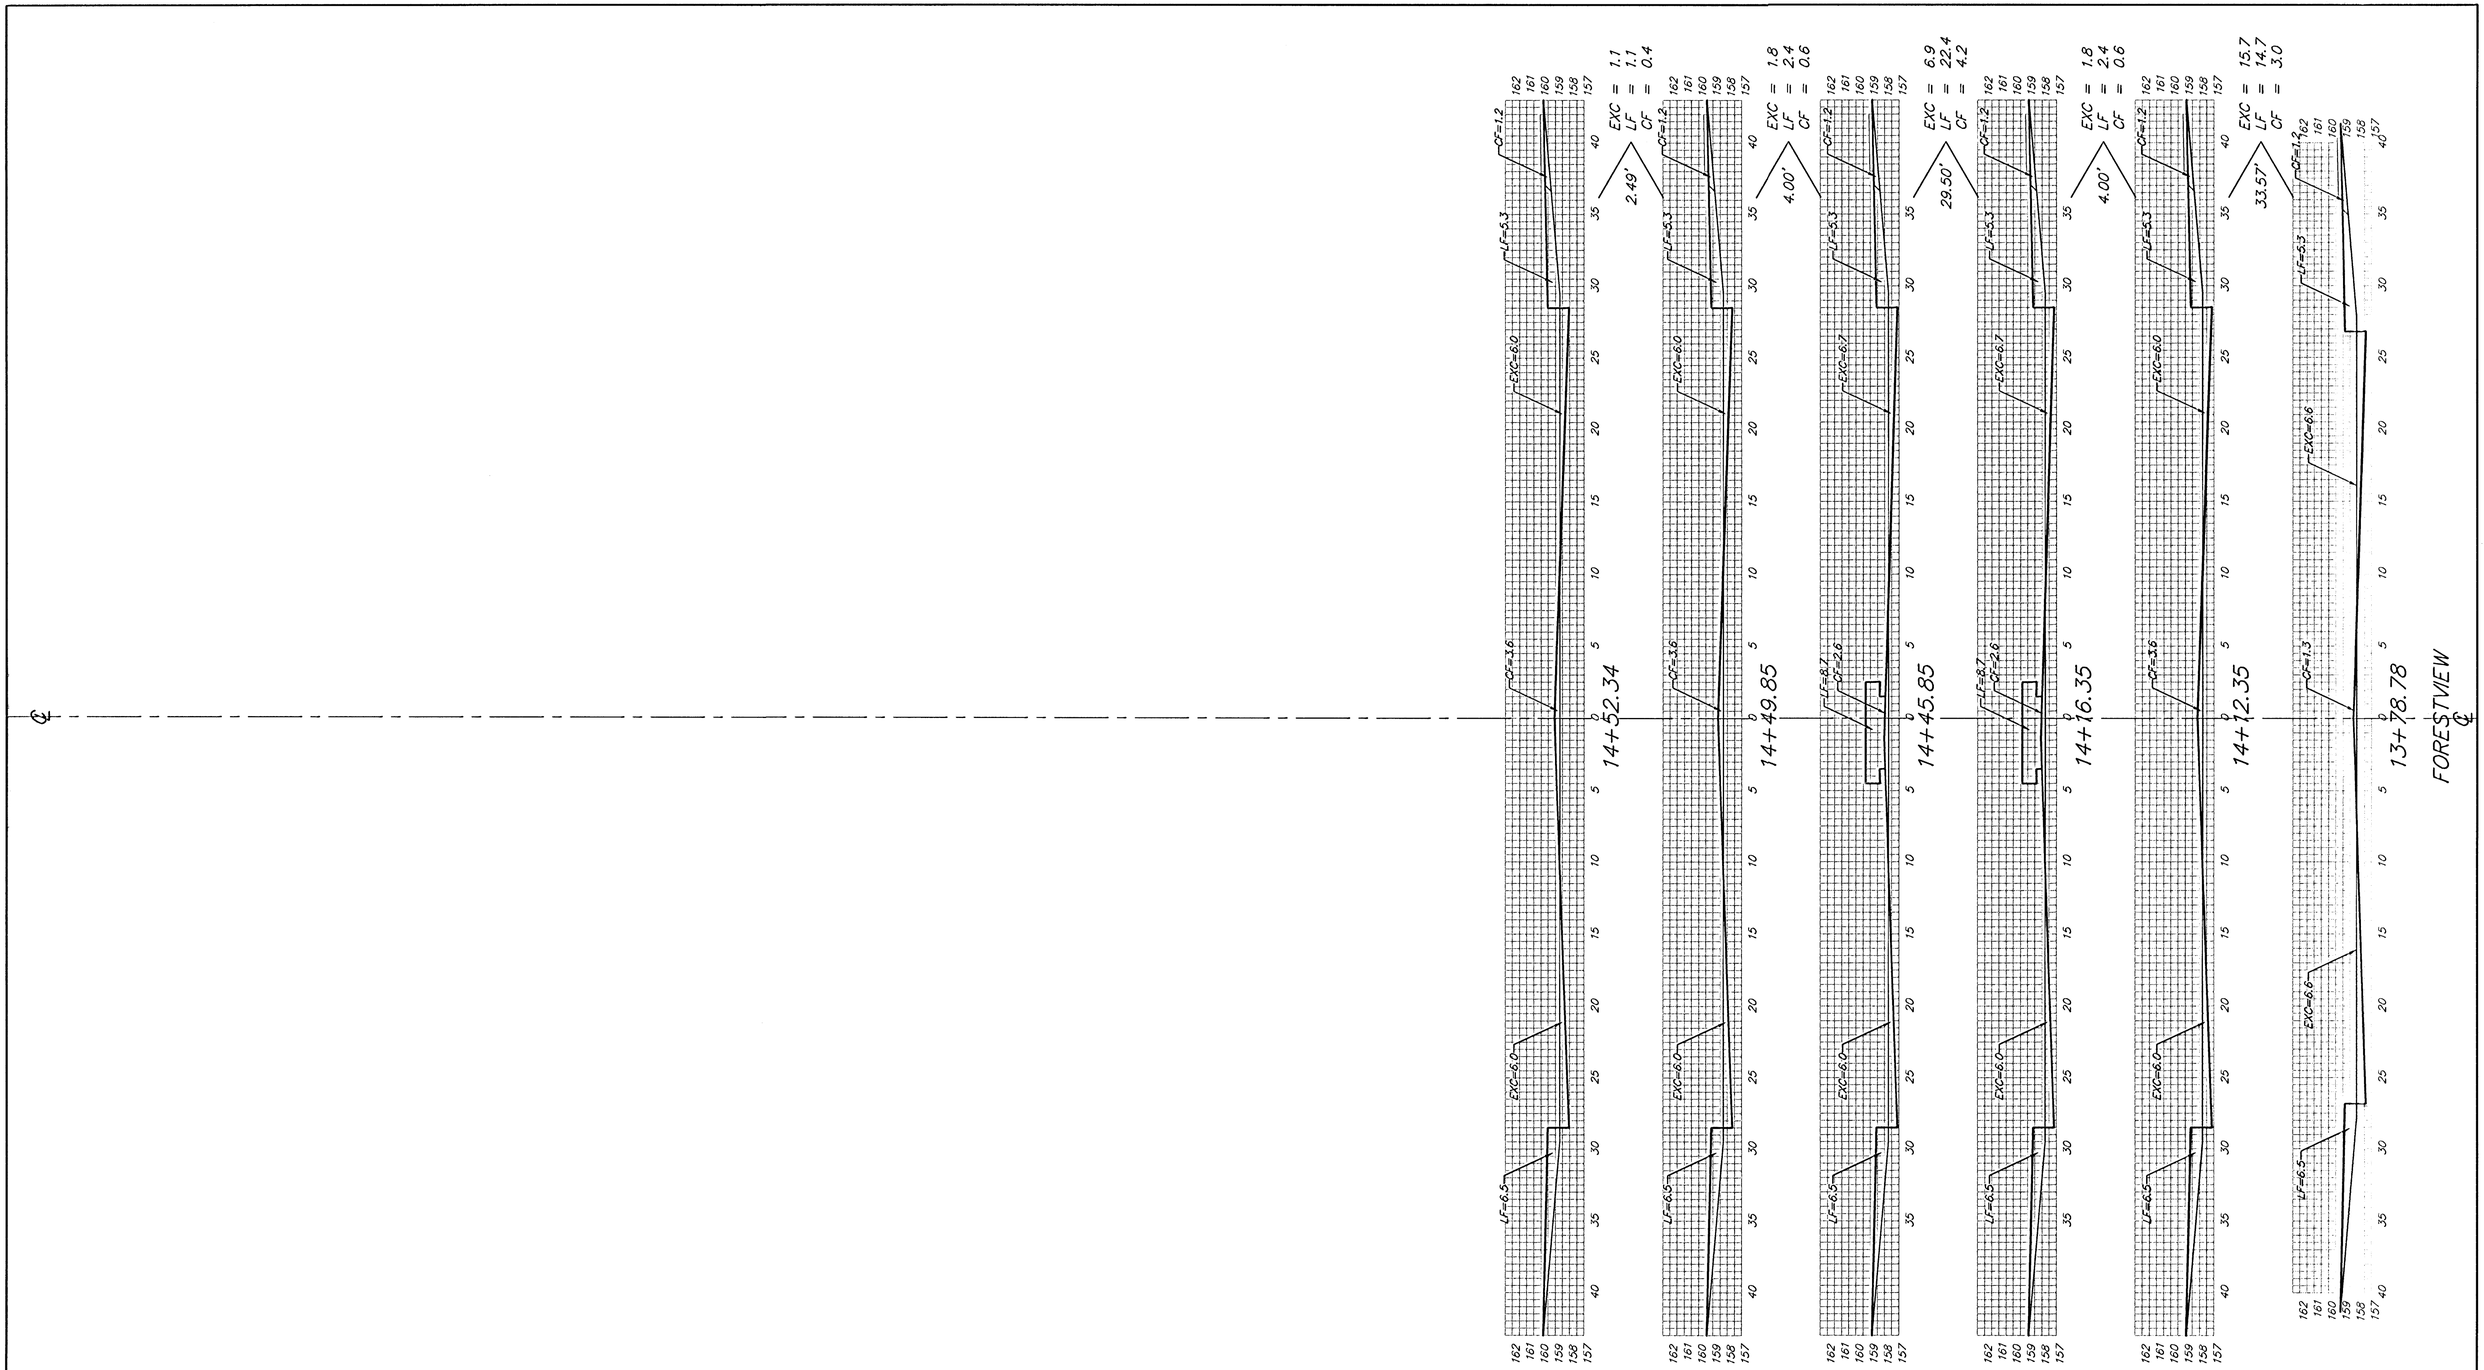


Sheet Totals:

Excavation	=	*27.3 C.Y.*
Loose Fill	=	*43.0 C.Y.*
Compacted Fill	=	*8.8 C.Y.*

BAUGHMAN COMPANY P.A.
ENGINEERING, SURVEYING, & PLANNING
316-262-7271 • 315 ELLIS • WICHITA, KANSAS 67211

REV.

PROJECT NUMBER
472-____

SHEET 19 OF 27

LibertyPark/XS3