

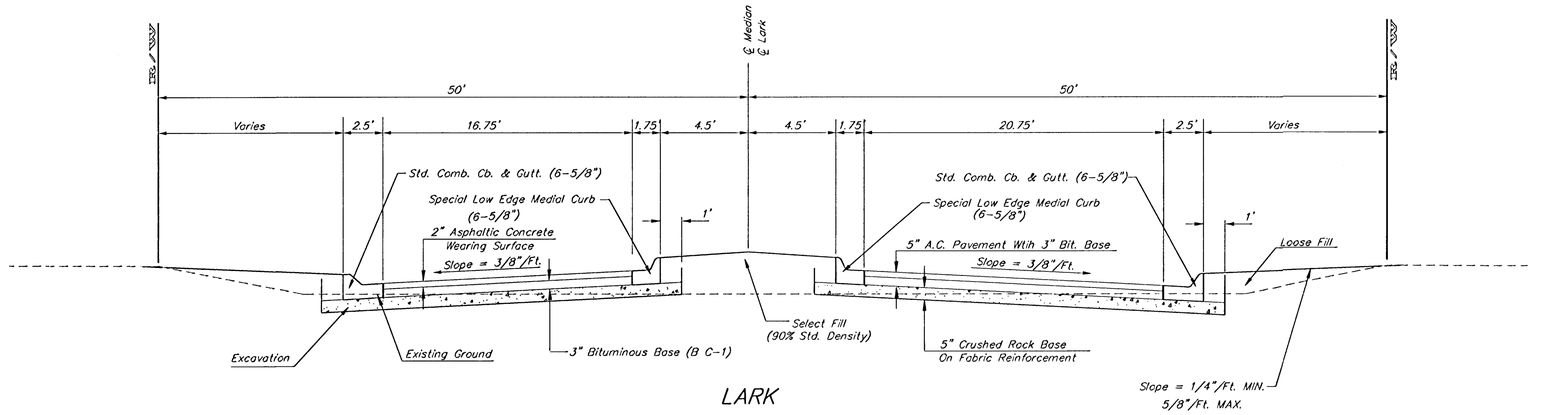


LARK

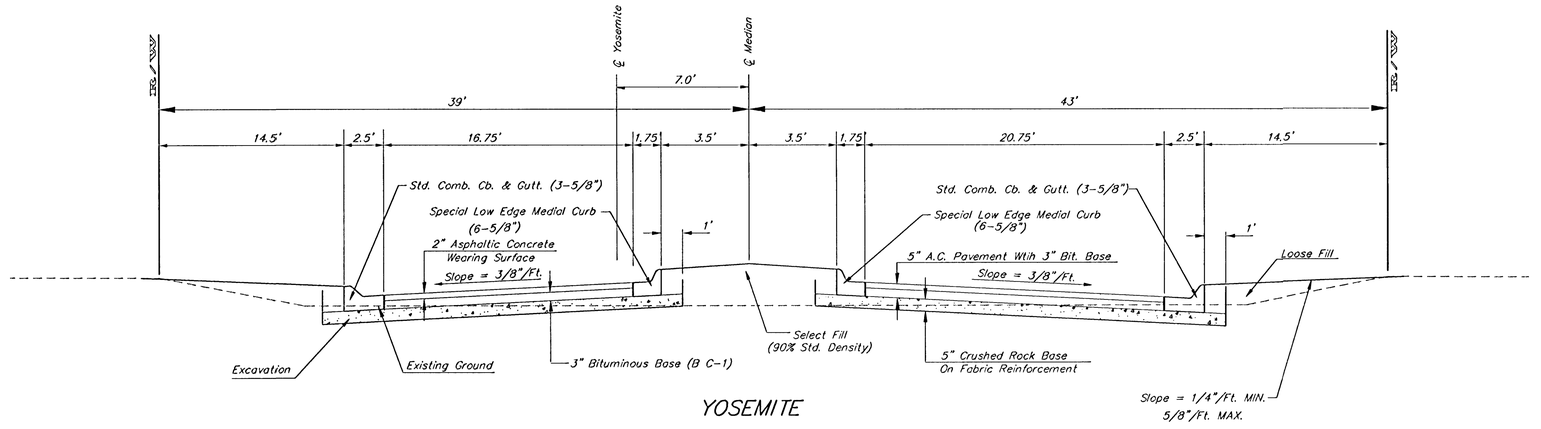

YOSEMITE

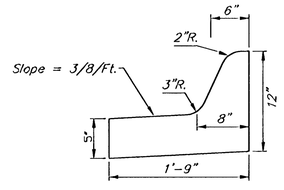

Medial Curb Detail
(Low Edge)
Not to Scale

Note: To be paid as Medial Curb & Gutter (6 5/8")

SOUTHERN RIDGE ADDITION
ENTRANCE DETAILS

BAUGHMAN COMPANY P.A.
ENGINEERING, SURVEYING, & PLANNING
316-262-7271 • 315 ELLIS • WICHITA, KANSAS 67211

PROJECT NUMBER 472-83681

SHEET 5 OF 48

DESIGN	DRAWN	APPROVED	DATE	SCALE
NBW	TMS		05/03	None

05-11-5464 Southing Entrset