
BENCHMARKS:
BM #1: COW BM at the SW corner of Pawnee Ave. and Maize Road.
Elev. = 1.35.15 (City Datum)

BM #2: "□" in top of curb on the north side of Yosemite, 65' east of Maize Road.
Elev. = 143.67 (City Datum)


BM #3: COW BM at Shefford on the south side of Pawnee Ave.
Elev. = 145.53 (City Datum)

Scale: 1" = 40'
• = Iron

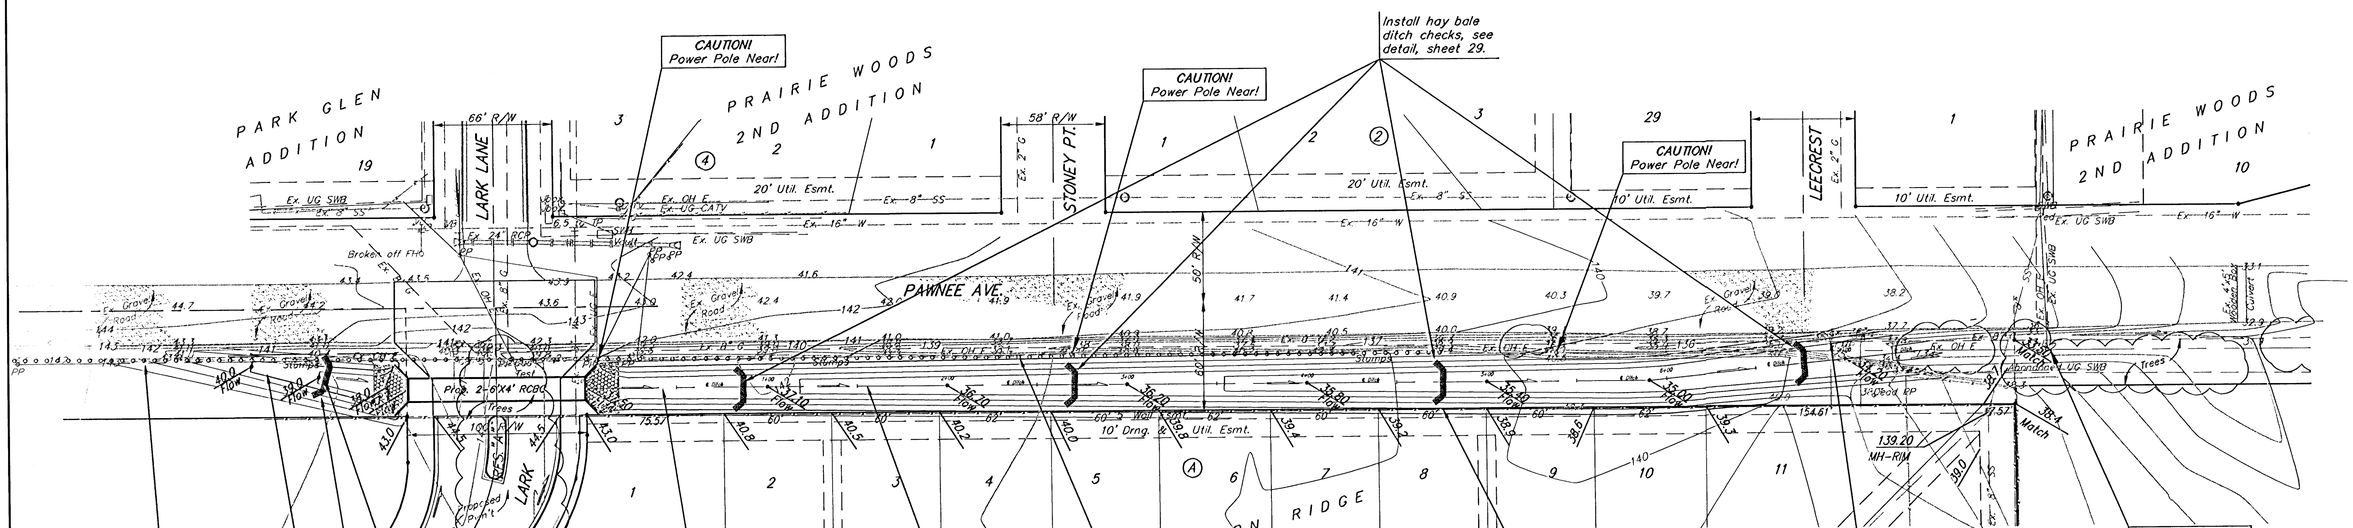

All disturbed areas in Pawnee Street R/W not covered with erosion mat shall be hydroseeded per city specifications. Hydroseed shall contain permanent seed and mulch fibers.

Ditch Detail (Typical)

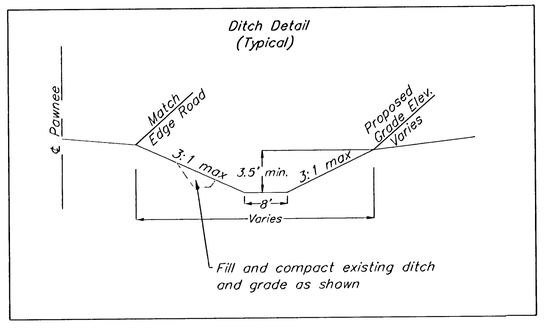

SOUTHERN RIDGE ADDITION
DITCH PLAN
WICHITA, KANSAS

BAUGHMAN COMPANY P.A.
ENGINEERING, SURVEYING, & PLANNING
316-262-7271 • 313 ELLIS • WICHITA, KANSAS 67211

PROJECT NUMBER	SHEET
472-83881	21 OF 48

DESIGN	DRAWN	APPROVED	DATE	SCALE
NBW	TMS		05/03	Noted

05-11-4464