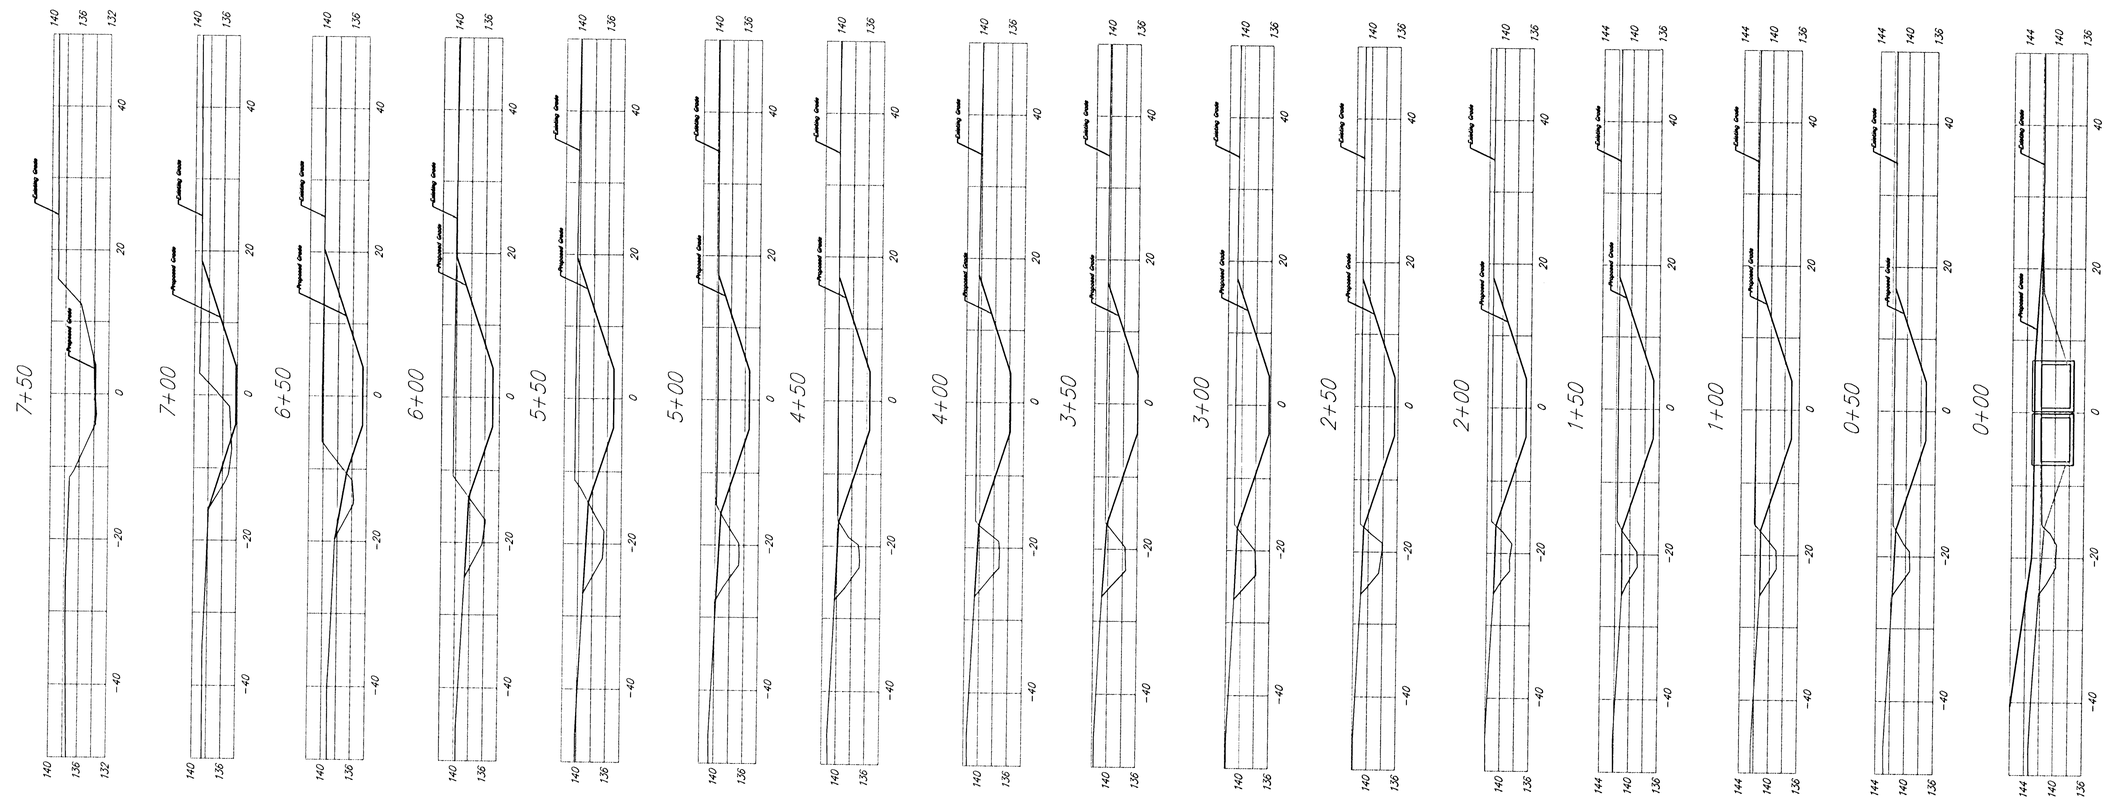

Ditch Cross-Sections

SOUTHERN RIDGE ADDITION

Ditch Cross Sections

CITY OF WICHITA, KANSAS

BAUGHMAN COMPANY P.A.

ENGINEERING, SURVEYING, & PLANNING

316-262-7271 • 315 ELLIS • WICHITA, KANSAS 67211

PROJECT NUMBER	SHEET
472-83681	22 of 48

DESIGN	DRAWN	APPROVED	DATE	SCALE
NBW	AEG		5/03	1"=10'