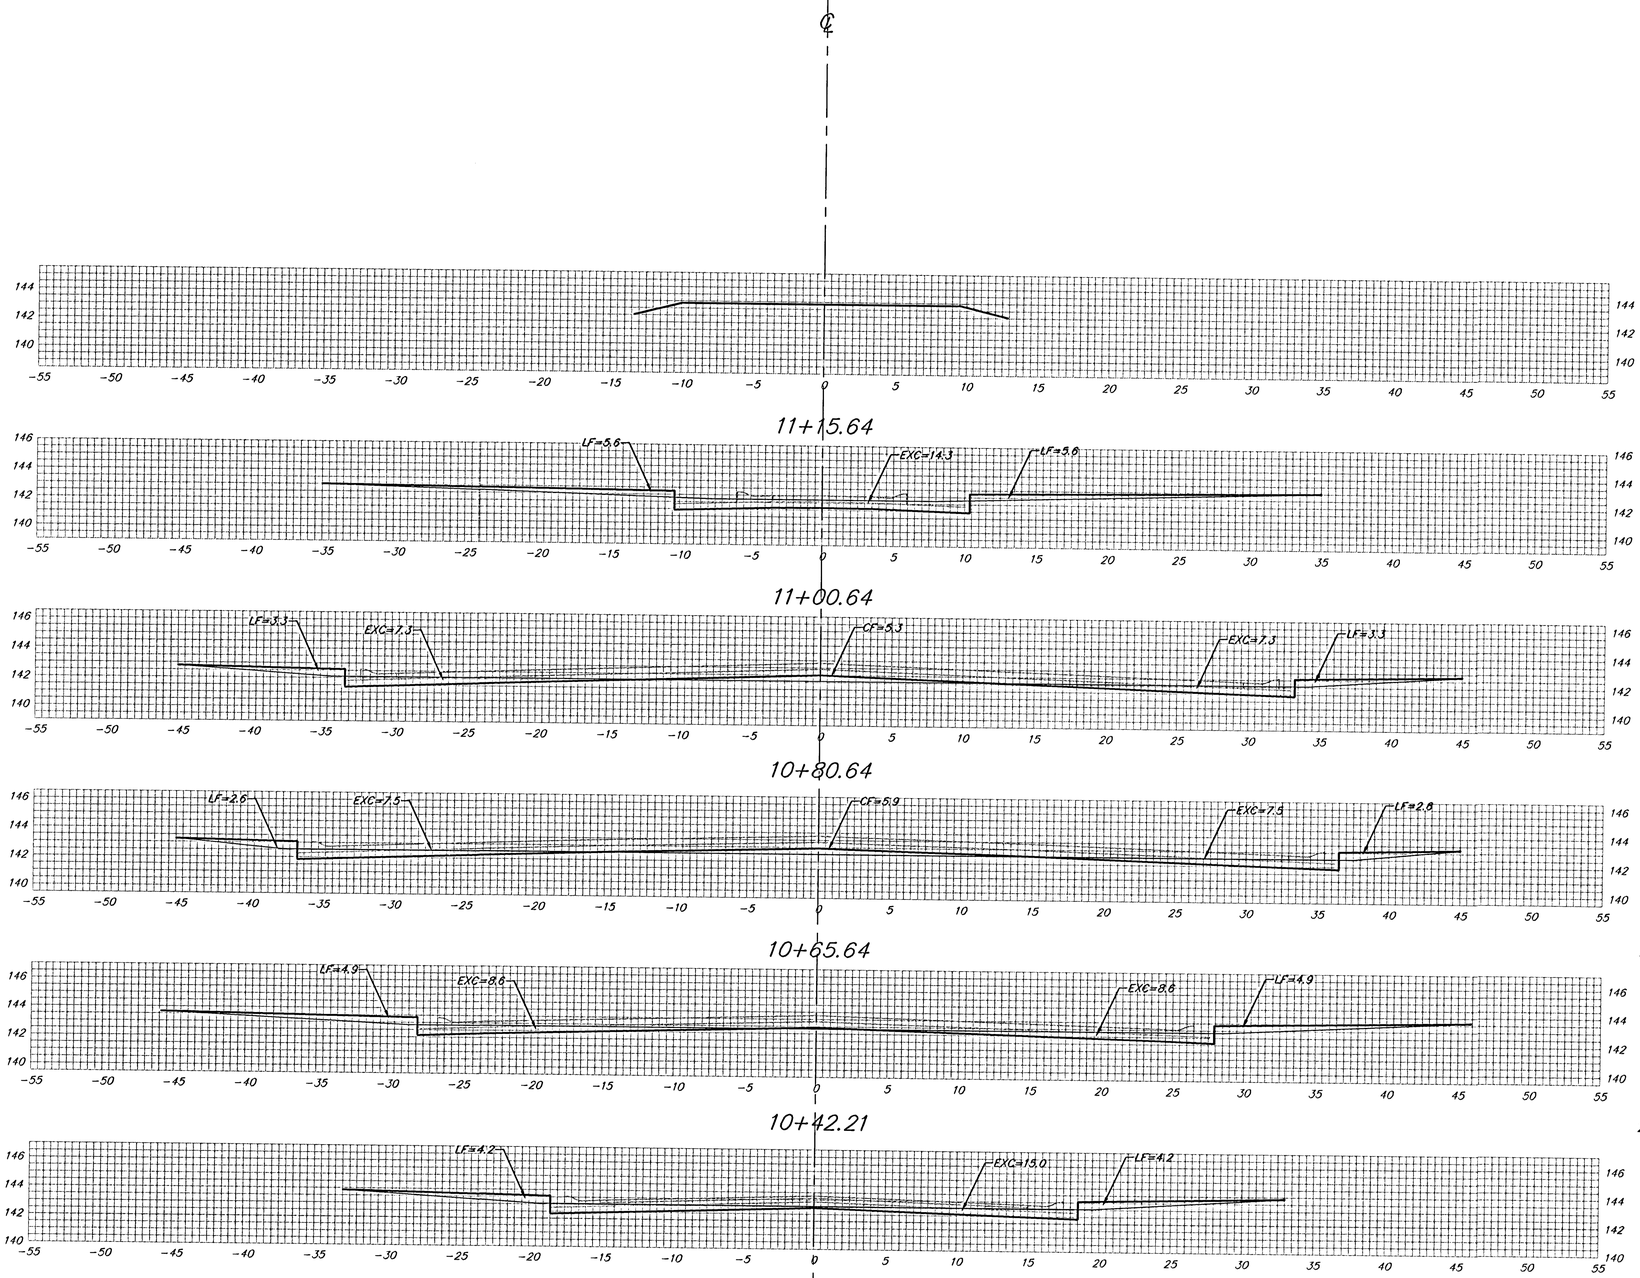


Sheet Totals:

Excavation	=	*50.9 C.Y.*
Loose Fill	=	*27.4 C.Y.*
Compacted Fill	=	*7.7 C.Y.*

BAUGHMAN COMPANY P.A.
ENGINEERING, SURVEYING, & PLANNING
316-262-7271 • 315 ELLIS • WICHITA, KANSAS 67211

REV.

PROJECT NUMBER
472-83881

SHEET
42
of
48

SHEET 12 OF 12 SHEETS