

Subdivision Bench Marks

No.	Street and Station	From CL	Description	Elevation
3	Twinlake, 12+86	17.0' Lt.	North End of Northeast Curb Return, Laguna & Twinlake.	

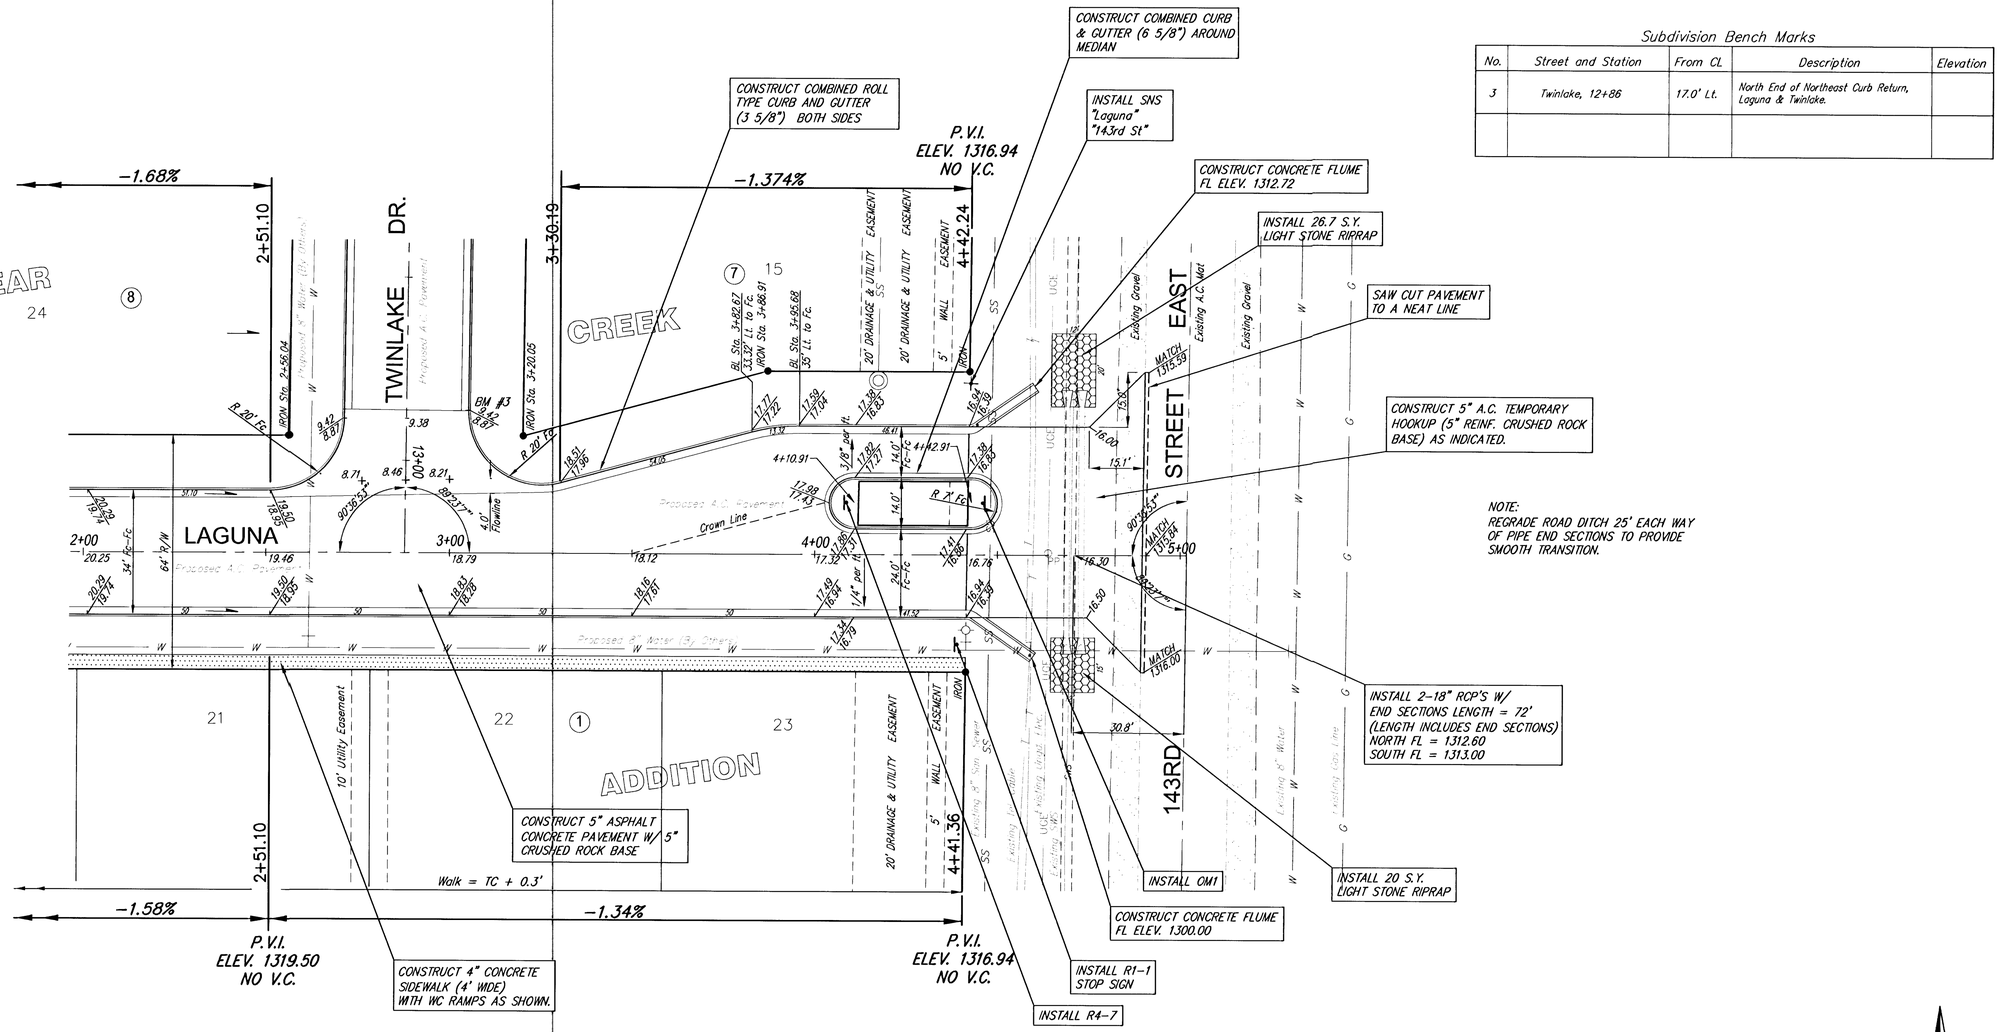

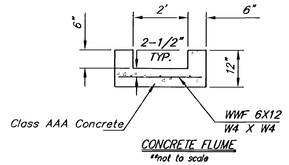

NOTE: ROLL TYPE CURB AND GUTTER TO BE CONSTRUCTED ALONG PAVEMENT DEPICTED ON THIS SHEET

SCALE 1" = 20'
IRON = ●

Clear Creek Addition, Paving Improvements
Laguna
WICHITA, KANSAS

Ruggles & Bohm, P.A.
Engineering, Surveying, Land Planning
924 North Main
Wichita, Kansas 67203
www.rbkansas.com
(316) 264-8008
(316) 264-4621 fax
E-mail: info@rbkansas.com

DESIGN KWL
DRAWN TEB
REVIEW
UTILITY
DATE July 30, 2003
RB JOB 2370E
SHEET 10 OF 40
DRAWING FILE paving [WATSON (3)]
PROJECT NUMBER 472-83743