
Subdivision Bench Marks

No.	Street and Station	From CL	Description	Elevation
1	Twinlake, Sta. 1+34.37	17.0' Lt.	East end of northeast curb return of Creekside to Laguna.	

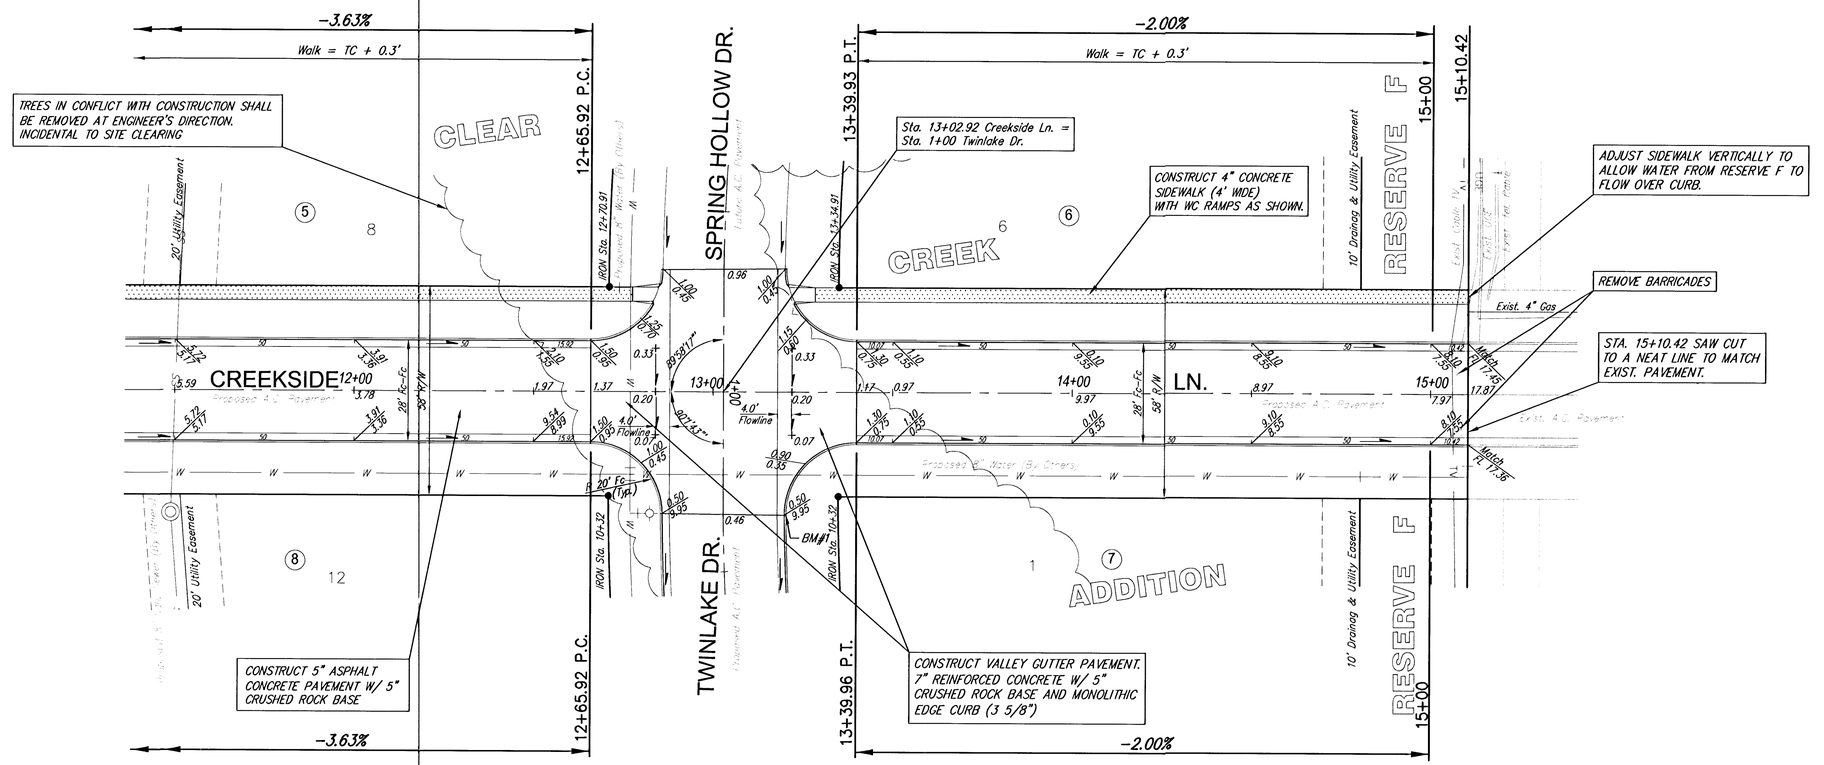

NOTE: ROLL TYPE CURB AND GUTTER TO BE CONSTRUCTED ALONG PAVEMENT DEPICTED ON THIS SHEET

SCALE 1" = 20'
IRON = ●

Clear Creek Addition, Paving Improvements
Creekside Ln.
WICHITA, KANSAS

Ruggles & Bohm, P.A.
Engineering, Surveying, Land Planning
924 North Main
Wichita, Kansas 67203
www.rbkansas.com
(316) 264-8008
(316) 264-4621 fax
E-mail: info@rbkansas.com

DESIGN	R&B JOB
KWL	237OE
DRAWN	SHEET
TEB	13
REVIEW	OF
UTILITY	40
DRAWING FILE: paving {CREEKSIDE LN (2)}	PROJECT NUMBER: 472-83743
DATE: June 23, 2003	