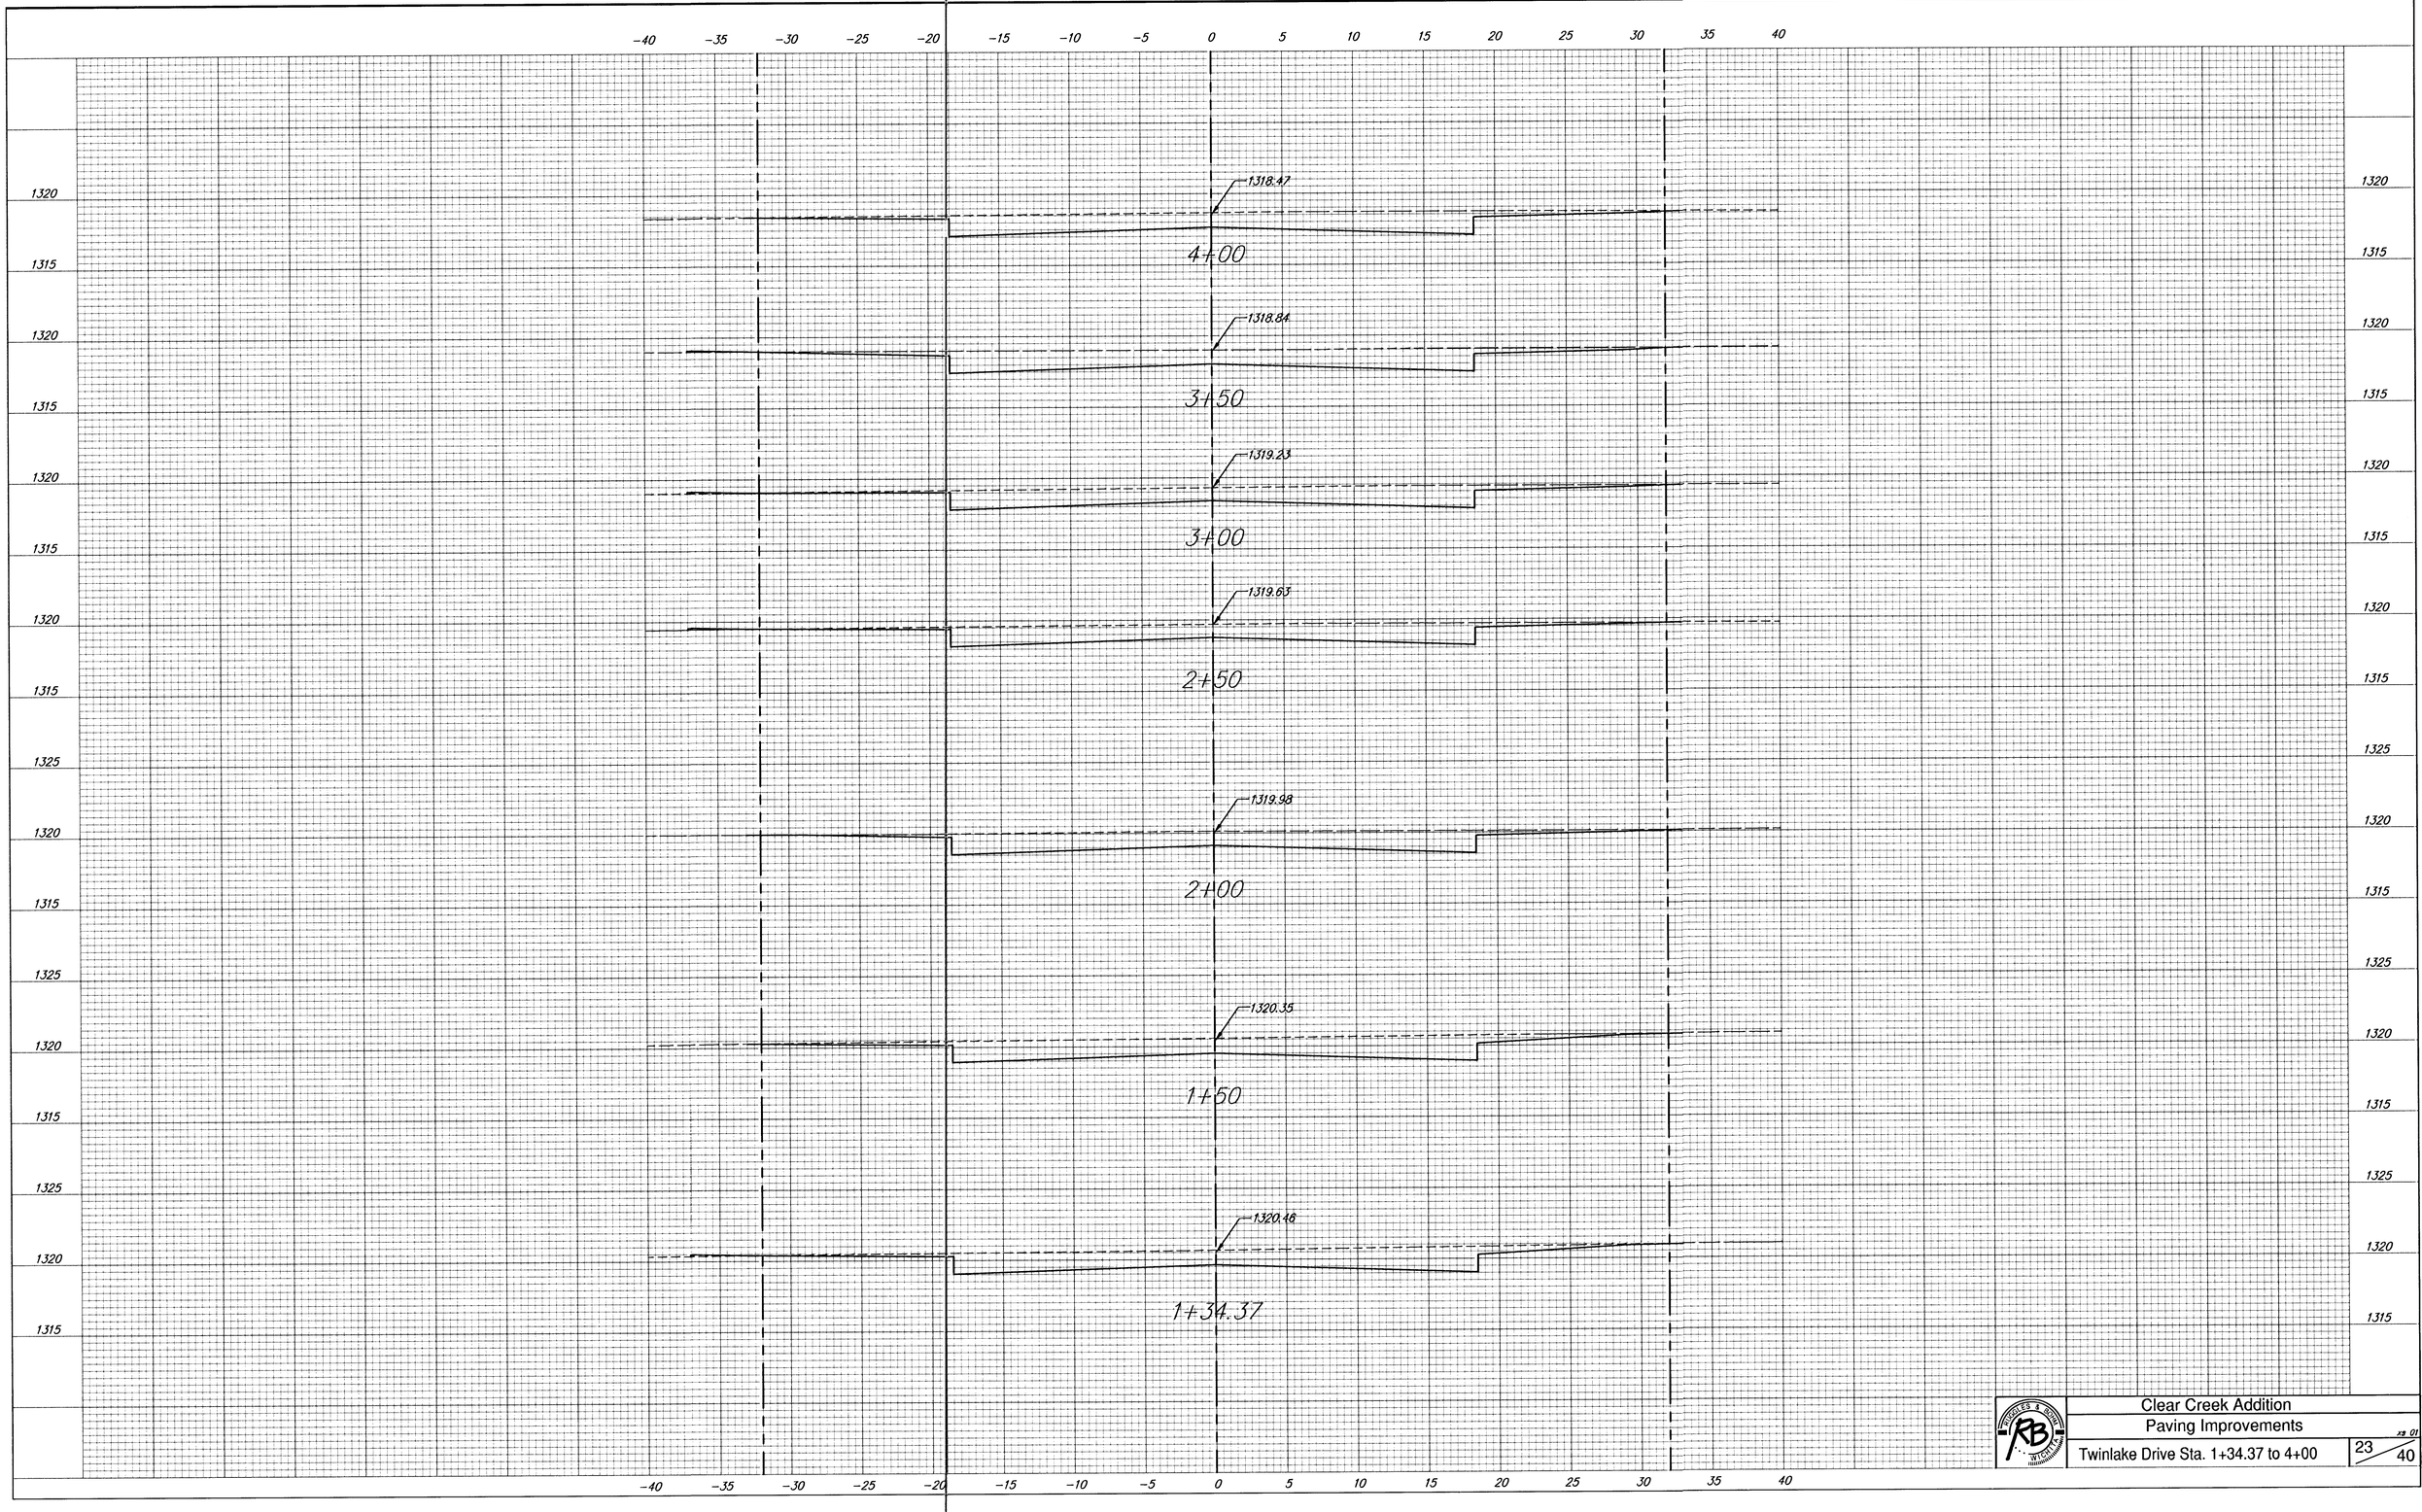


Clear Creek Addition
Paving Improvements
Twinlake Drive Sta. 1+34.37 to 4+00

23 / 40