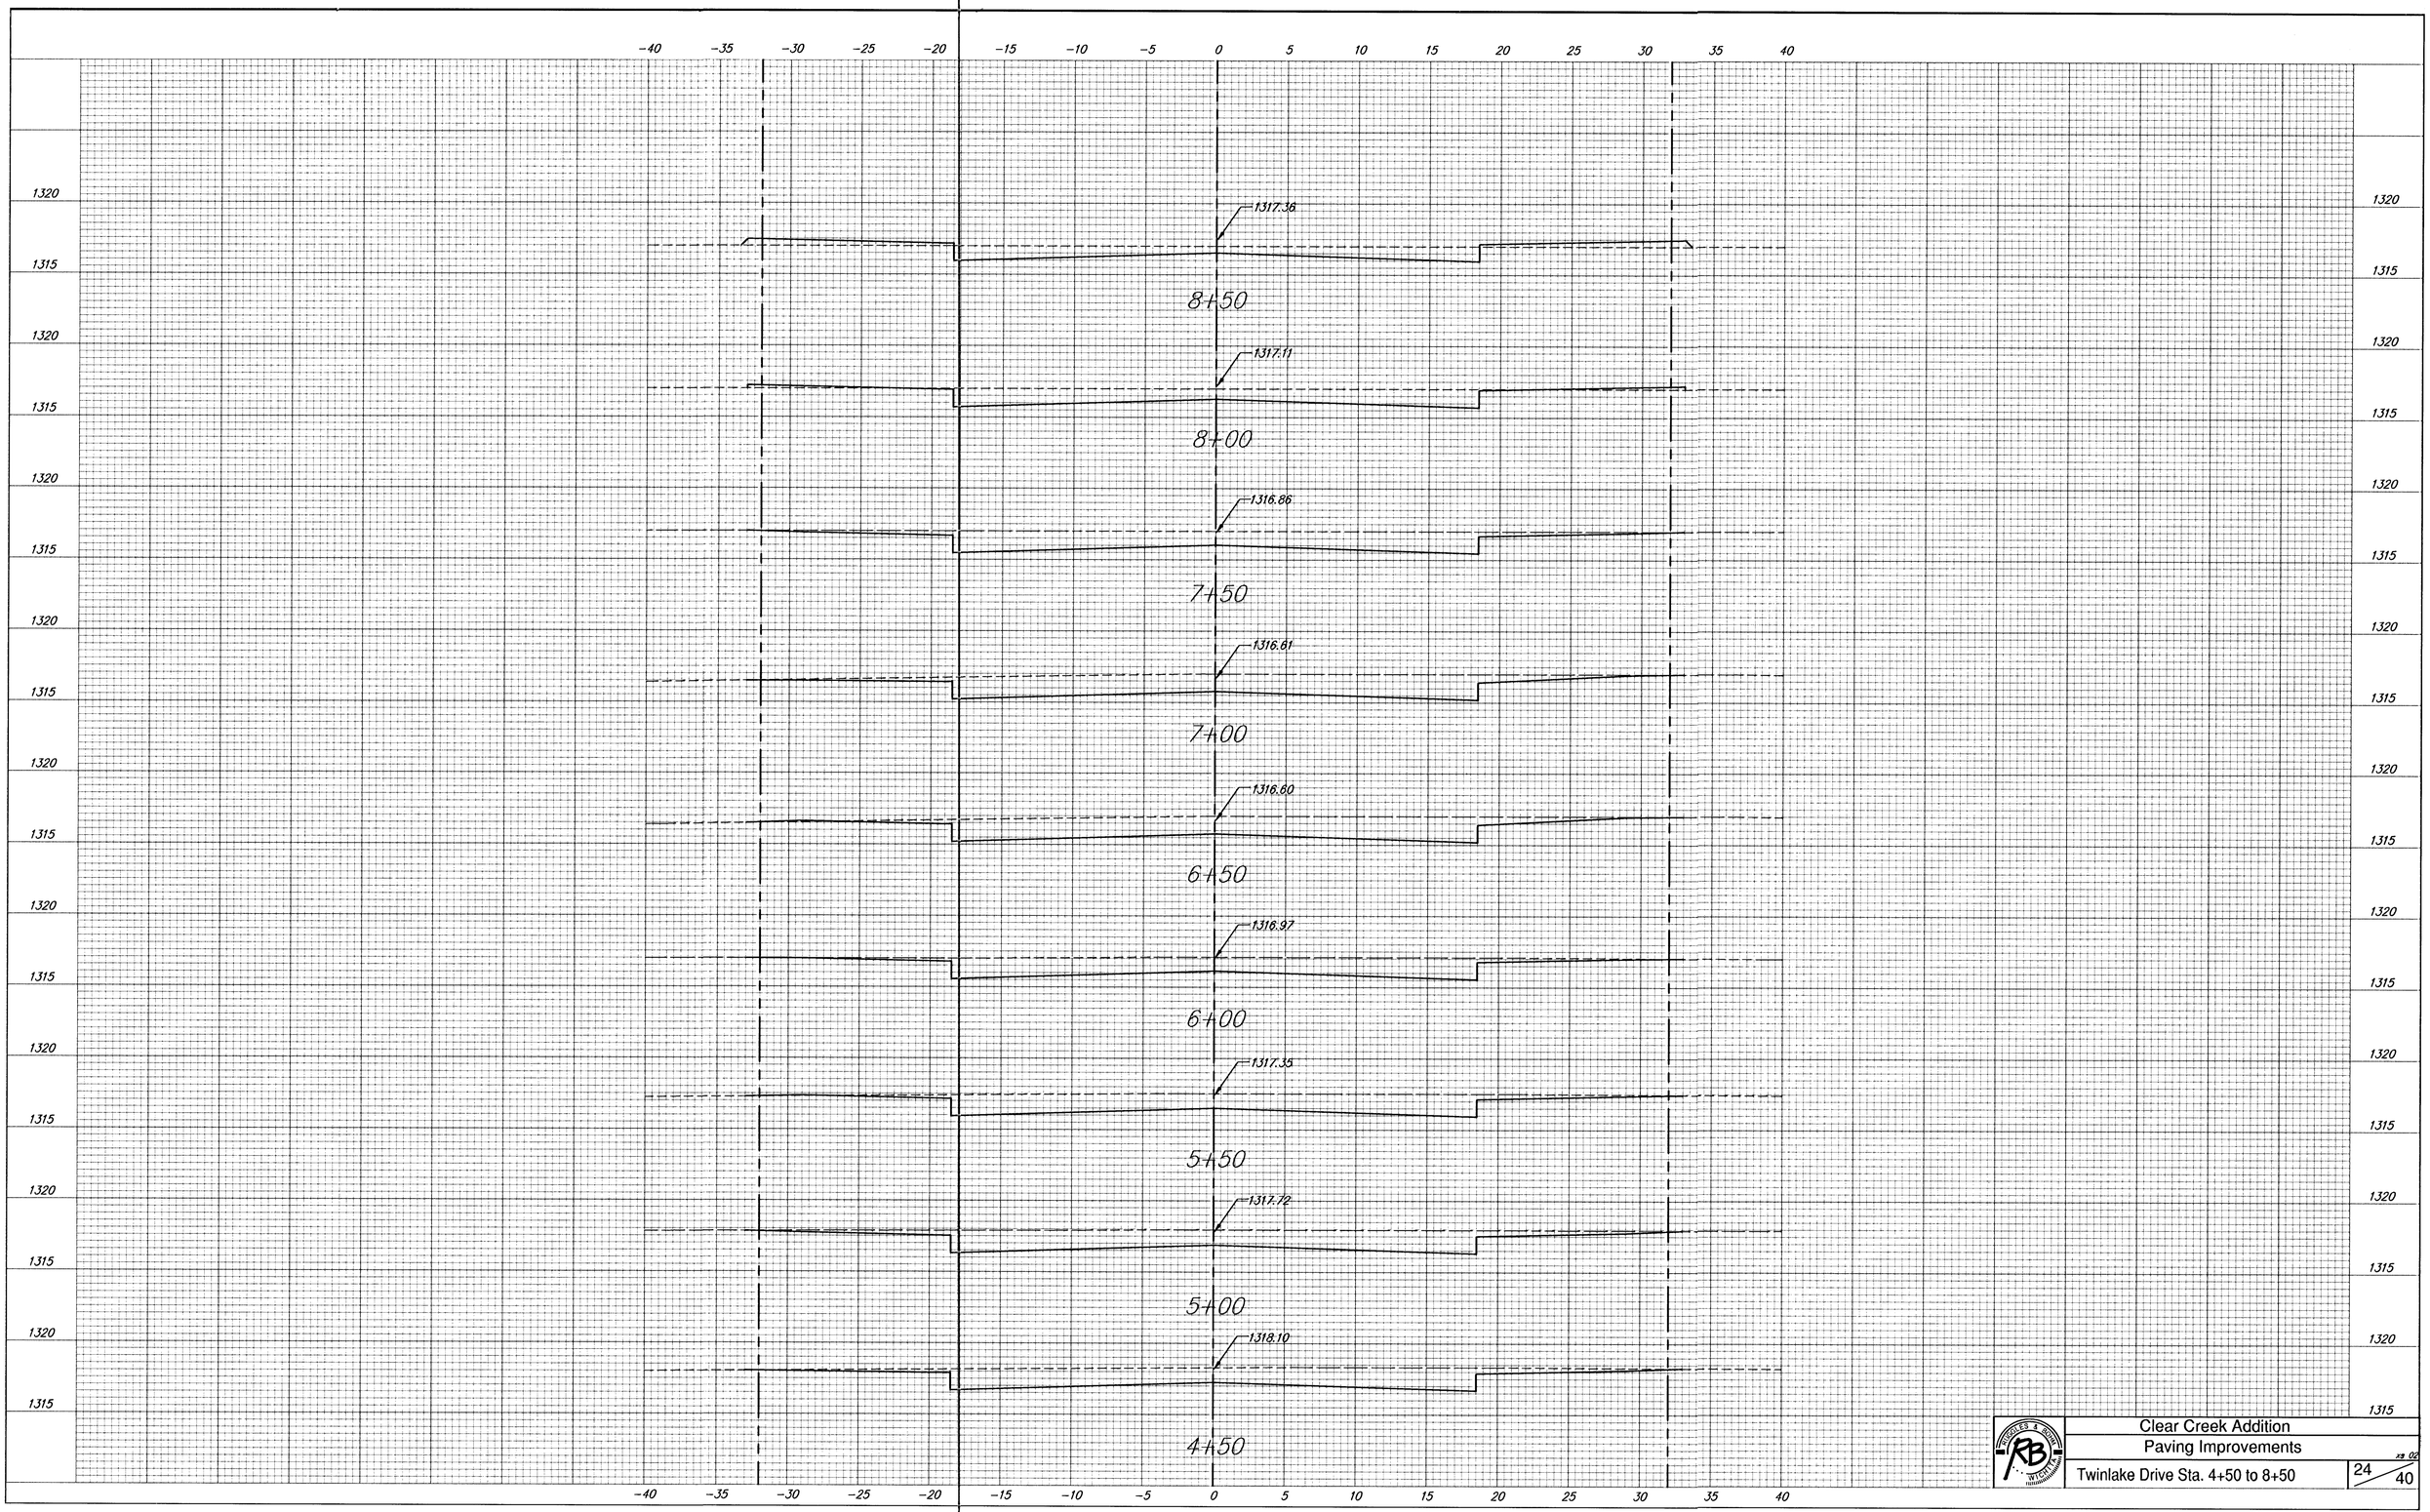


Clear Creek Addition
Paving Improvements
Twinlake Drive Sta. 4+50 to 8+50
24/40