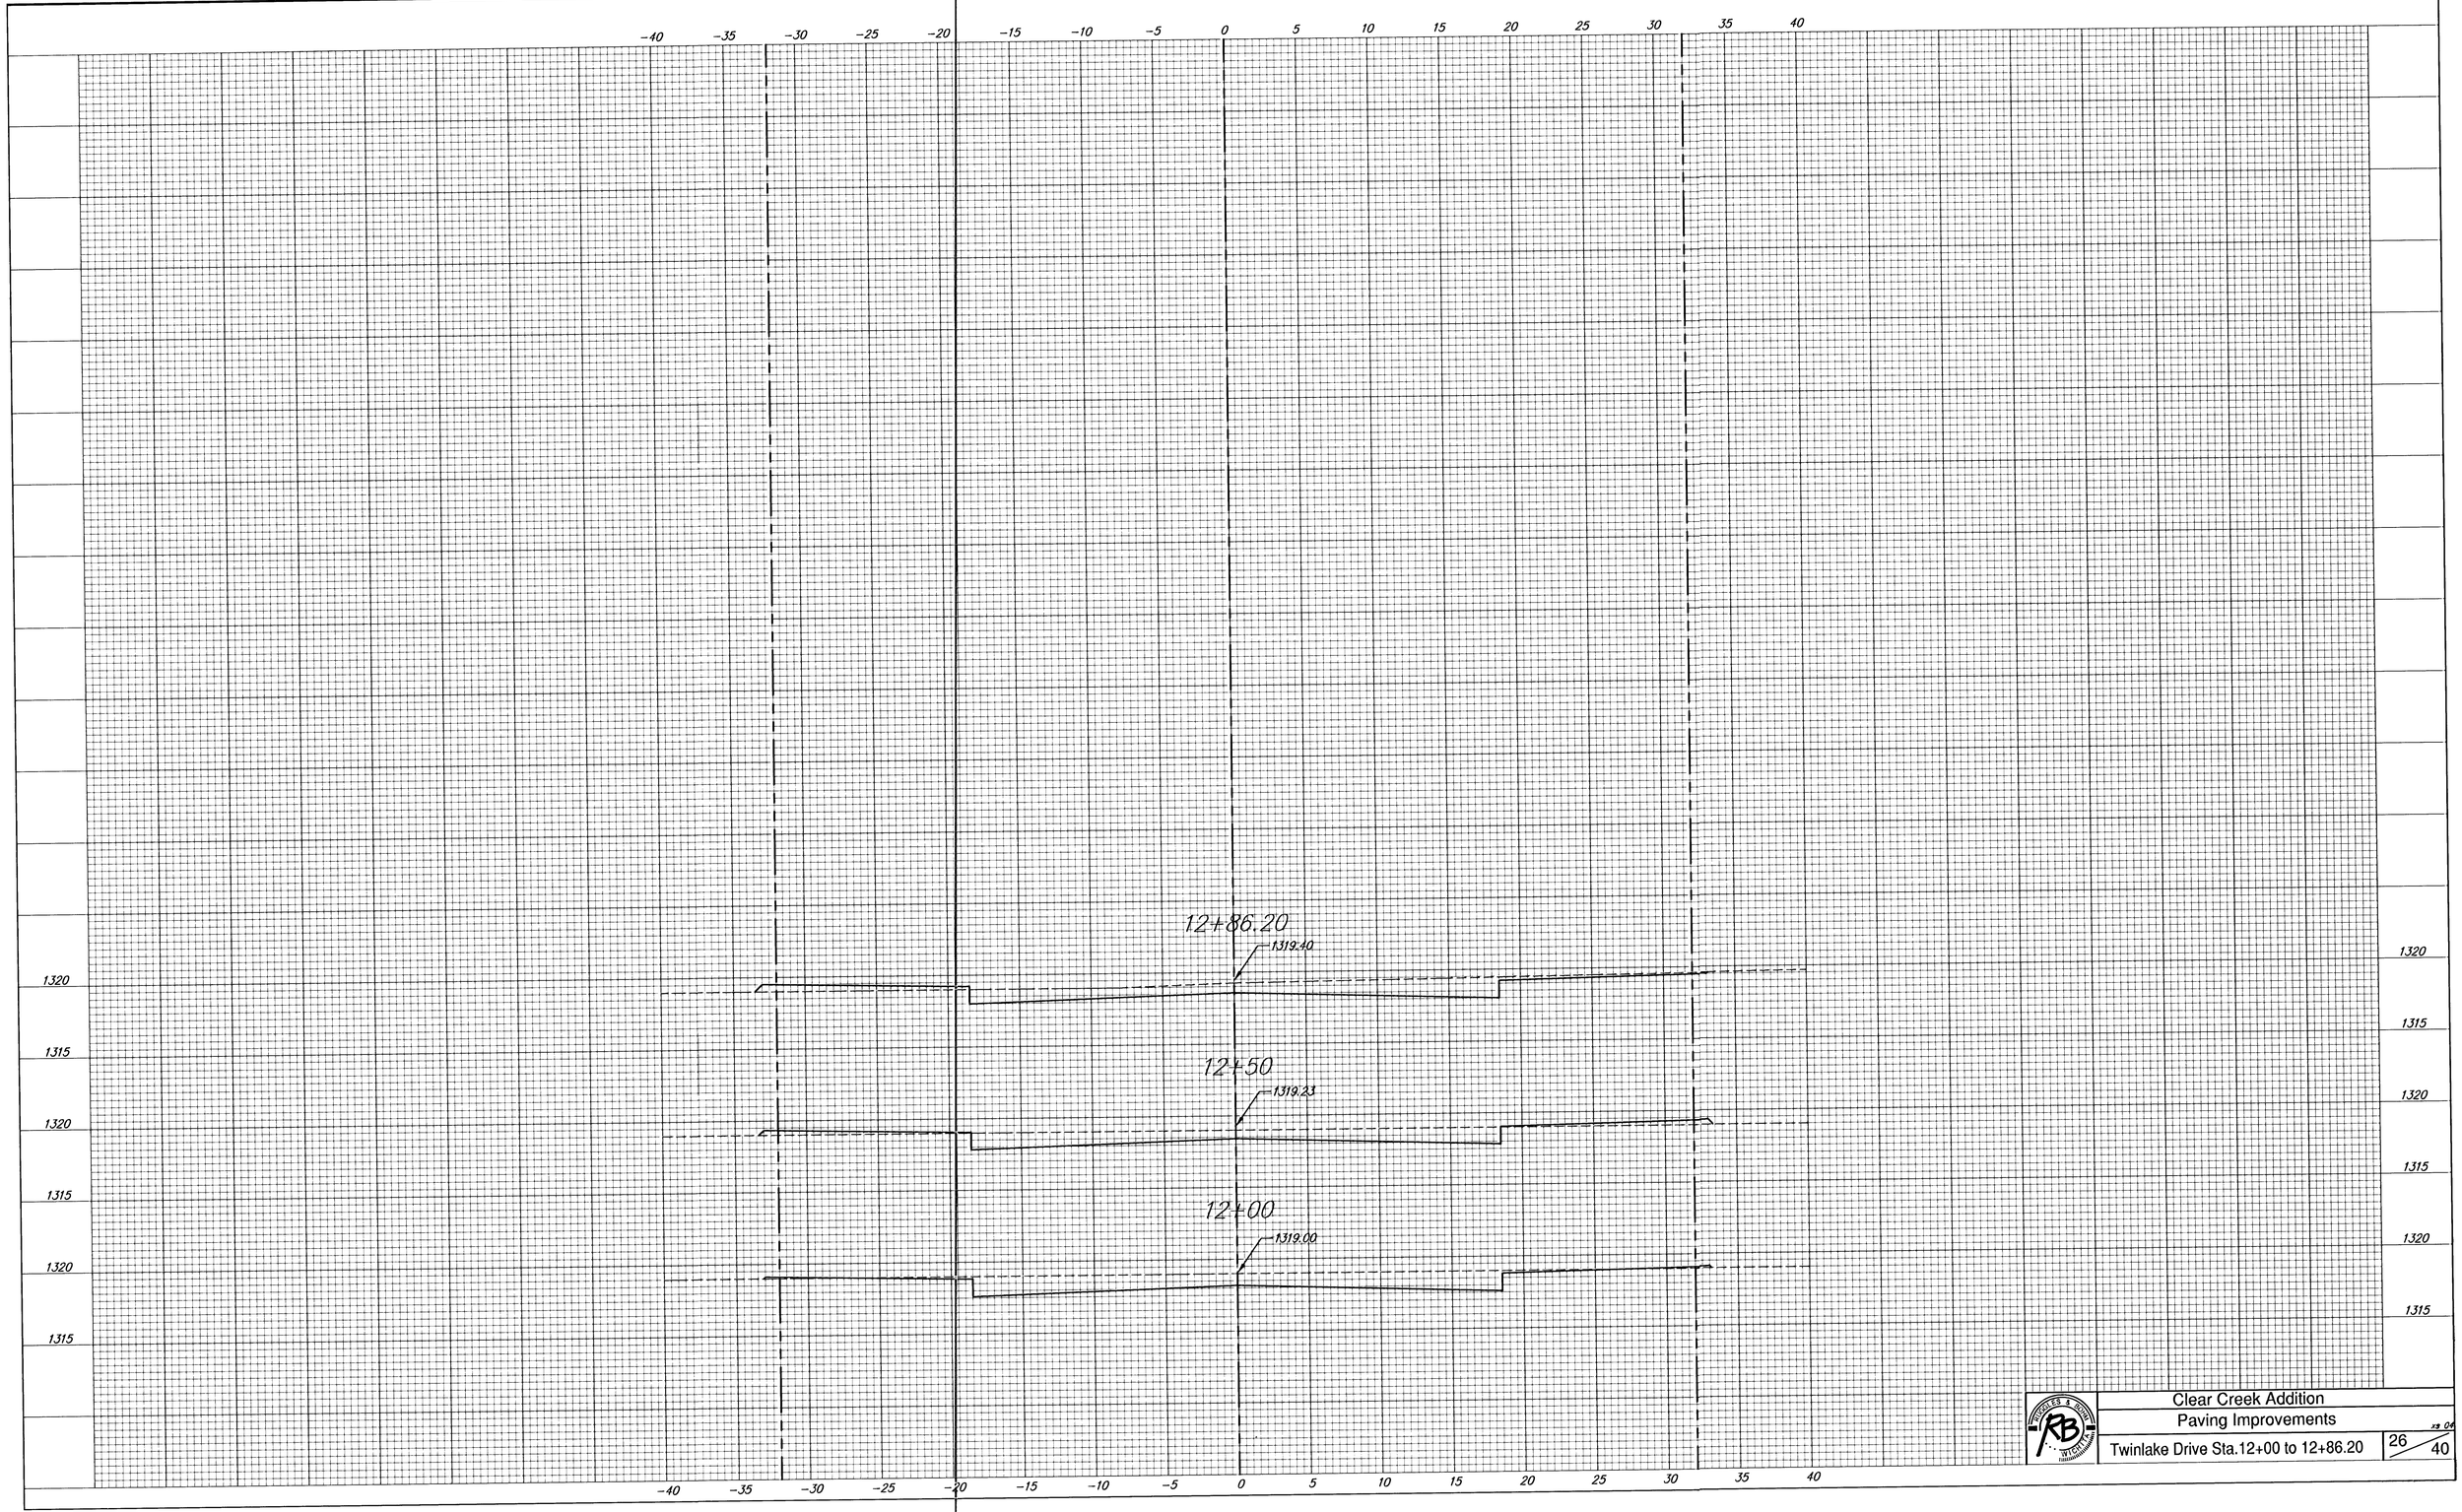


Clear Creek Addition
Paving Improvements
Twinlake Drive Sta.12+00 to 12+86.20
26 / 40