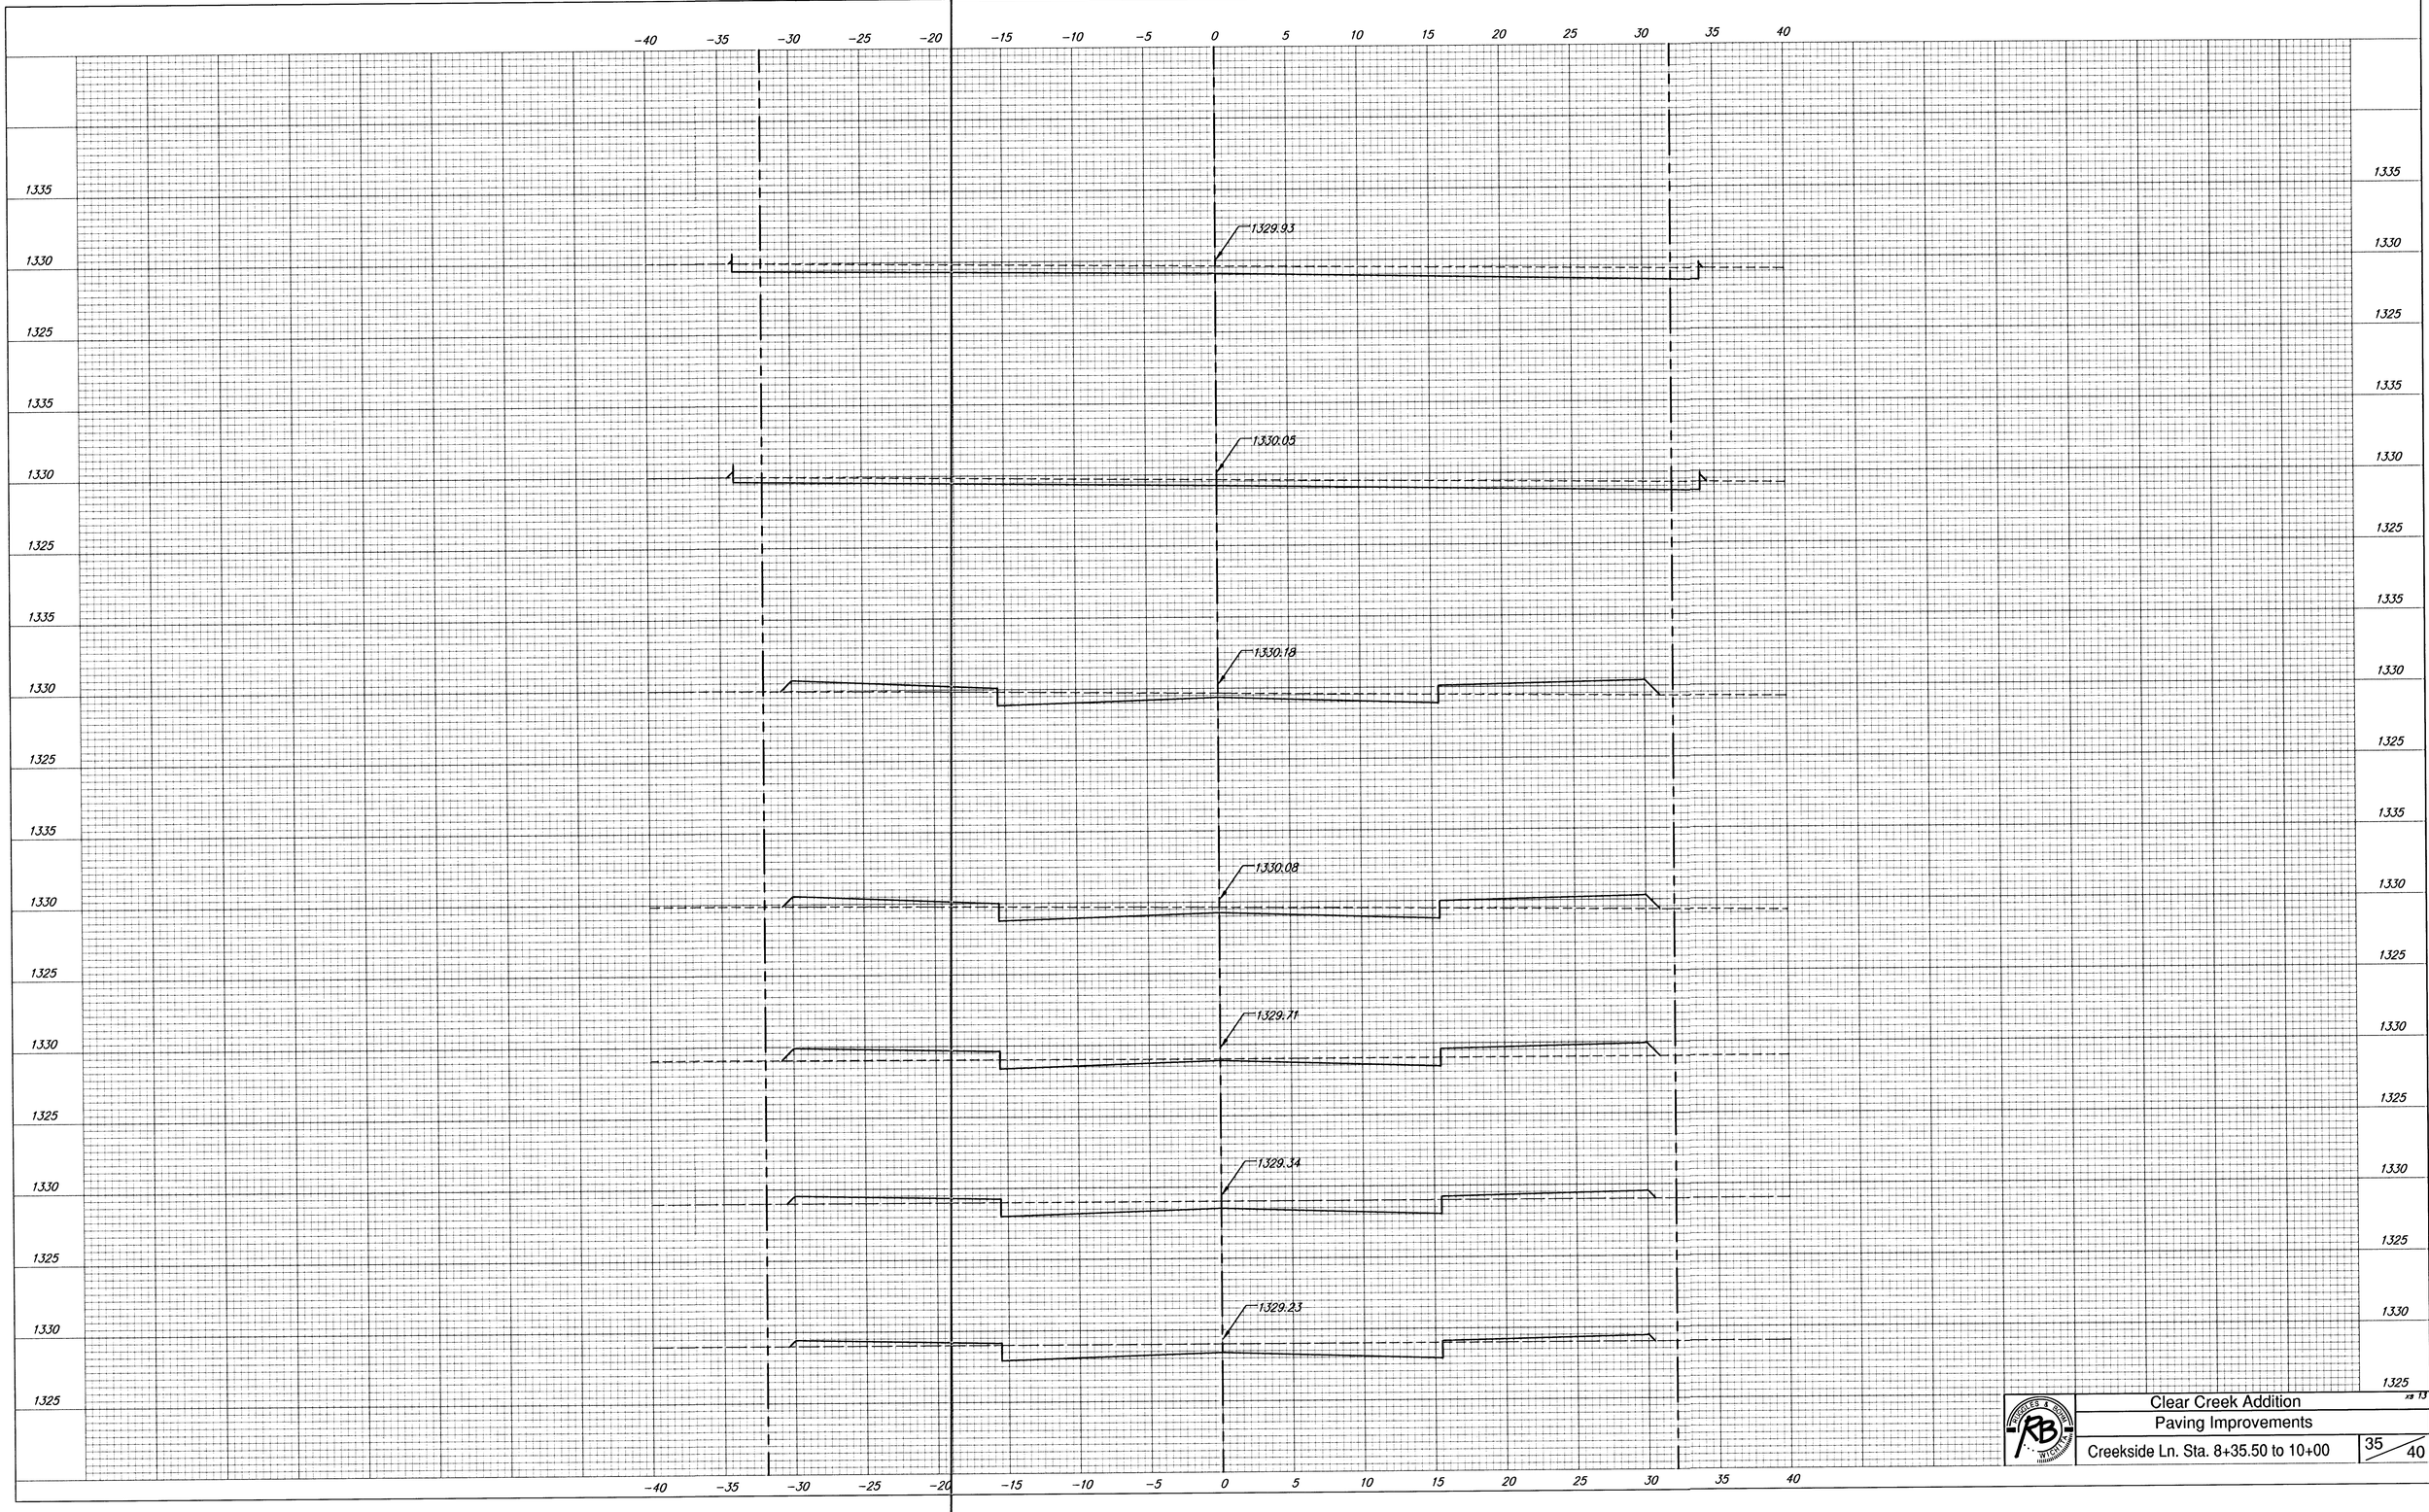


Clear Creek Addition
Paving Improvements
Creekside Ln. Sta. 8+35.50 to 10+00
35 / 40
xs 13