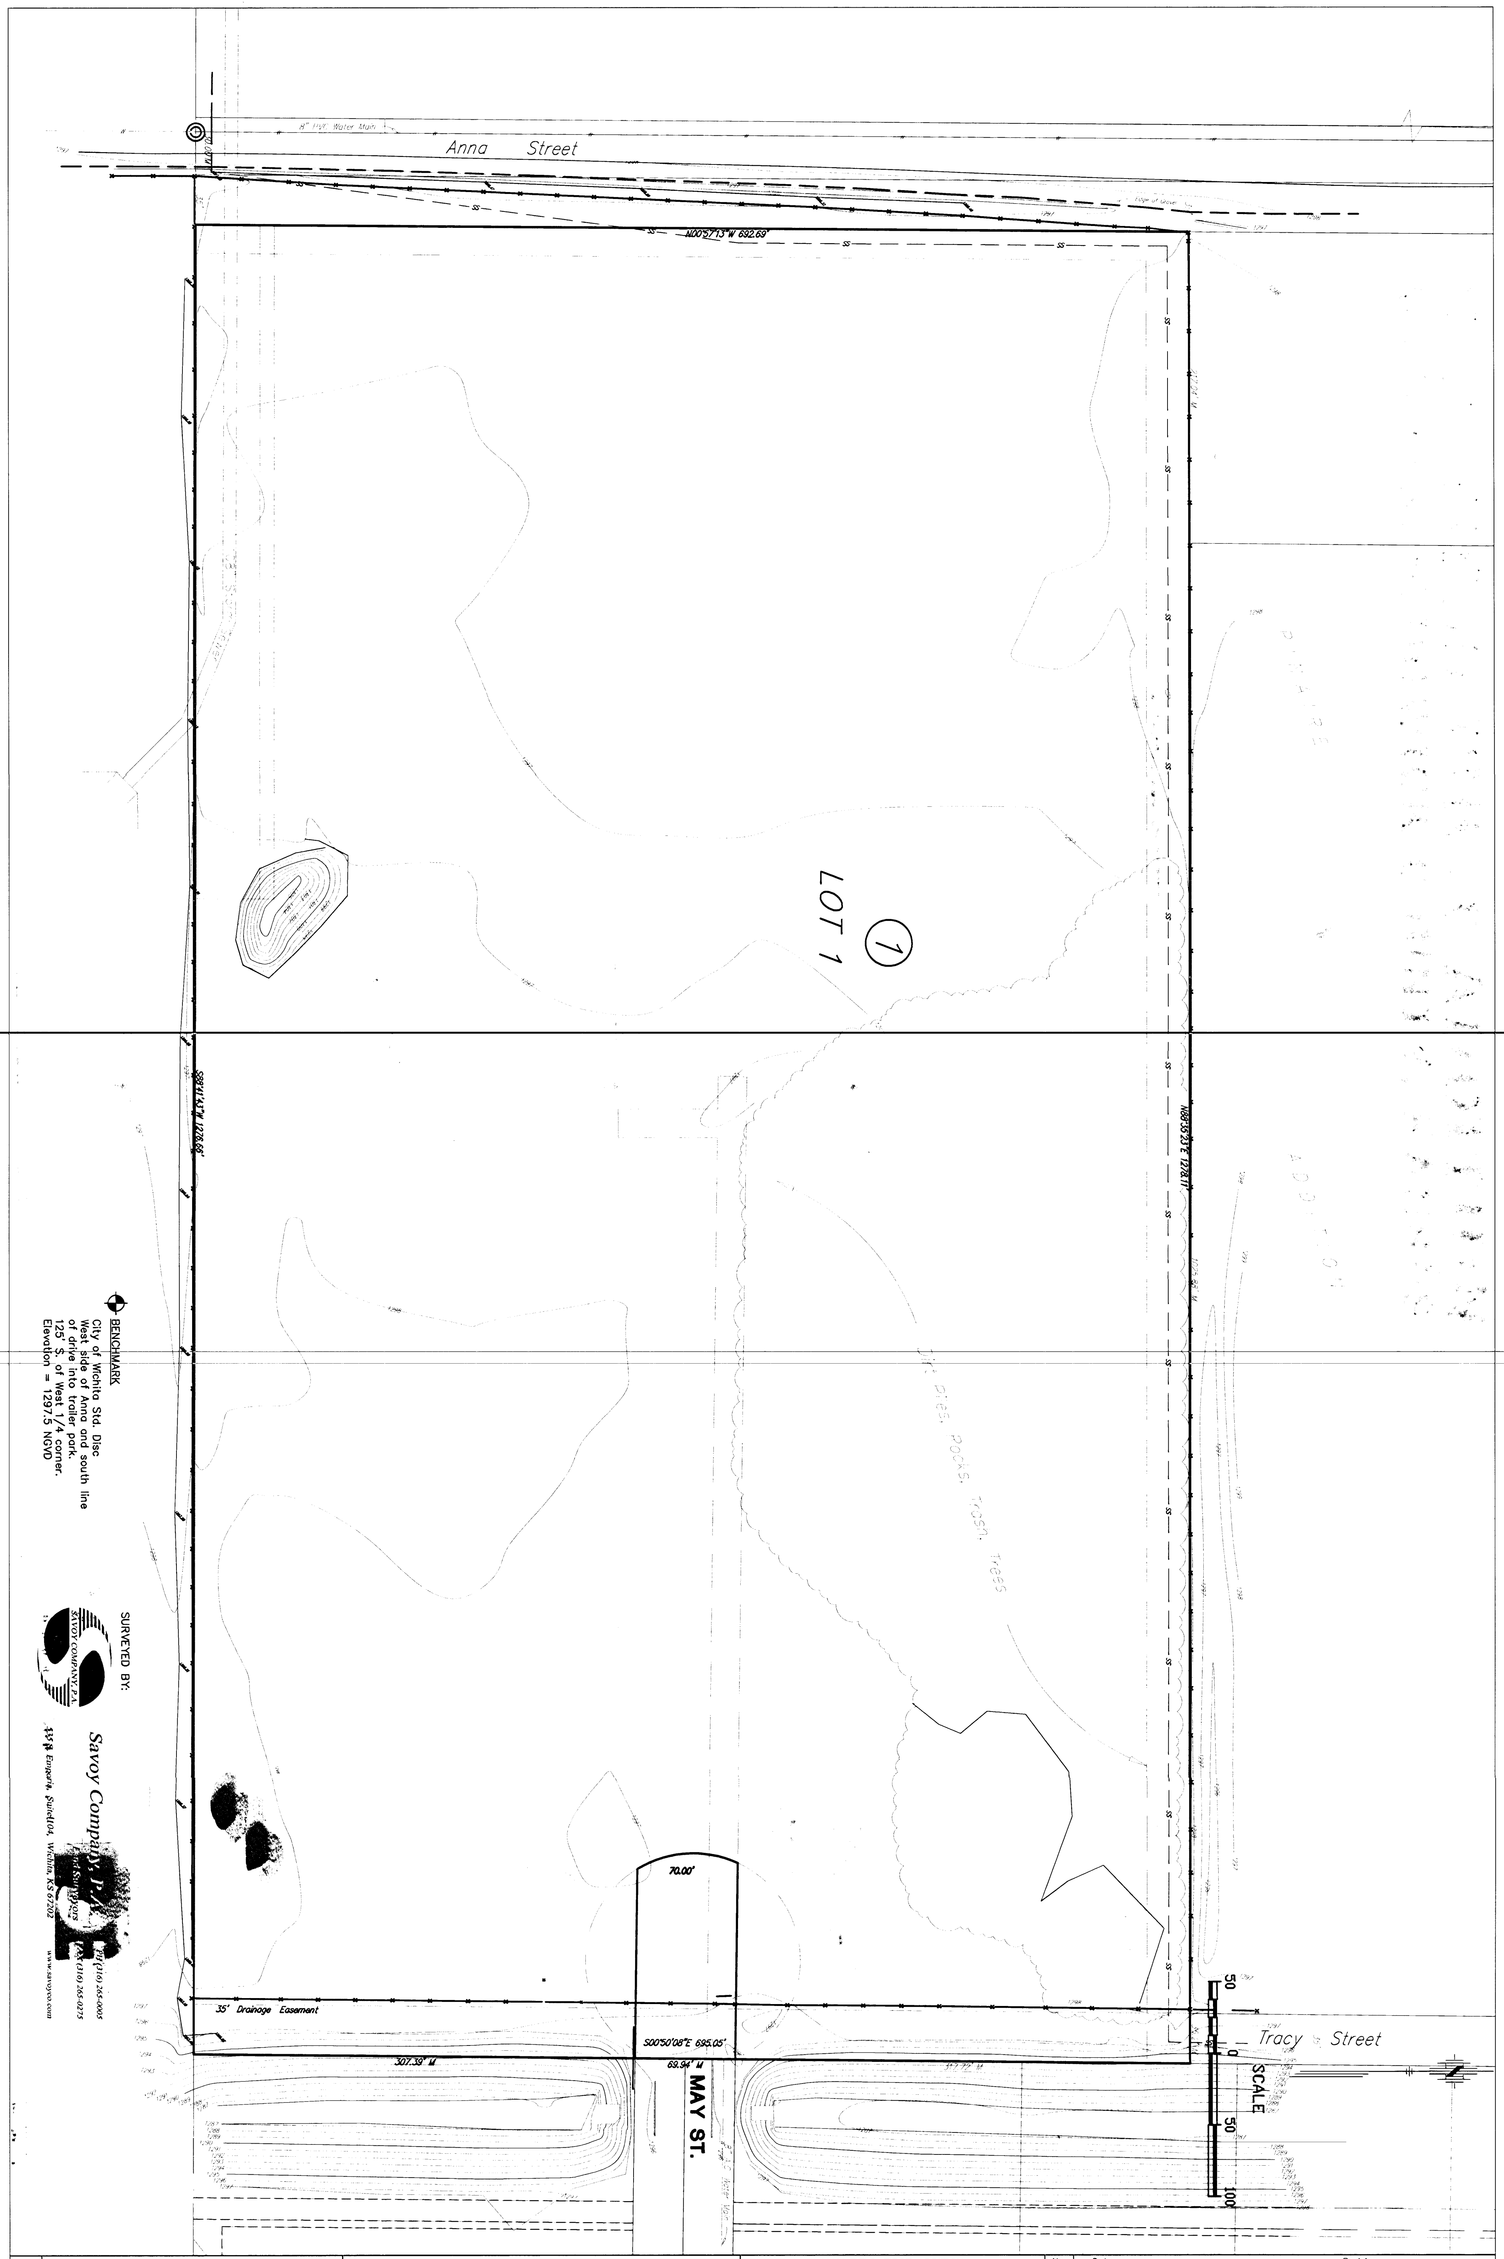


FINAL	POE & ASSOCIATES OF KANSAS, INC. CONSULTING ENGINEERS 5940 E. Central, Suite 200 ■ Wichita, KS 67208-4242 Phone 316/685-4114 ■ FAX 316/685-4444	MAY FIELD FIRST ADDITION EXISTING CONDITIONS CITY OF WICHITA, KANSAS JIM ARMOUR, P.E. – CITY ENGINEER	No.	Date / Revision
Designed By: T. Austin				
Drawn By: S. Schmidt				
Poe Job No.: 815/base.dwg				
Date: 04/20/06				

Sheet 7 of 8