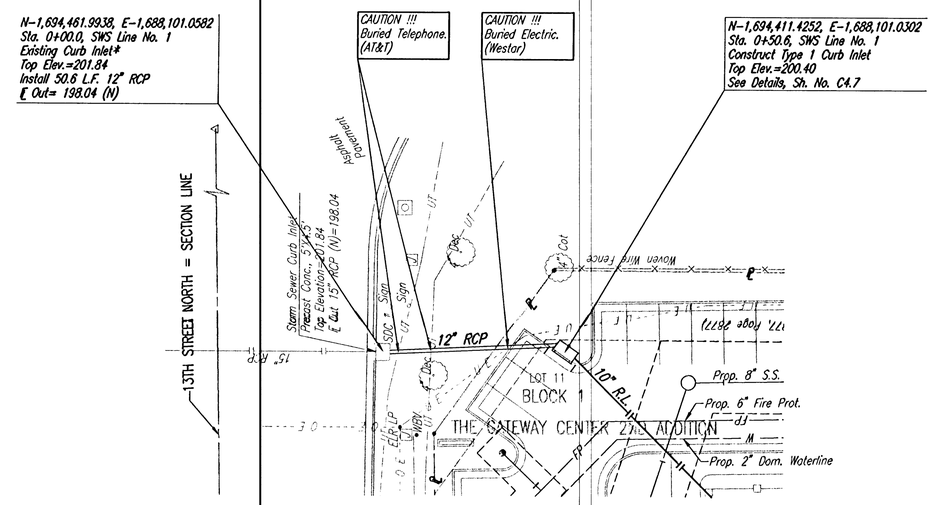

SCALE:

PLAN: LAT. & LONG. 0 20 40

PROFILE: HORIZ. SAME AS ABOVE

VERT. 0 5

*CUT OPENING IN WALL OF EXISTING INLET AND REMOVE FLOOR SHAPING AS NECESSARY. INSTALL NEW PIPE, CUT FLUSH WITH INSIDE WALL OF MANHOLE, AND GROUT IN PLACE WITH NON-SHRINK GROUT. INSTALL NEW FLOOR SHAPING.

DAVID W. HERBERGER LICENSED 18758 06-19-06 KANSAS PROFESSIONAL ENGINEER

PLAN CHECKED CHECKED BY DATE

PROFILE CHECKED CHECKED BY DATE

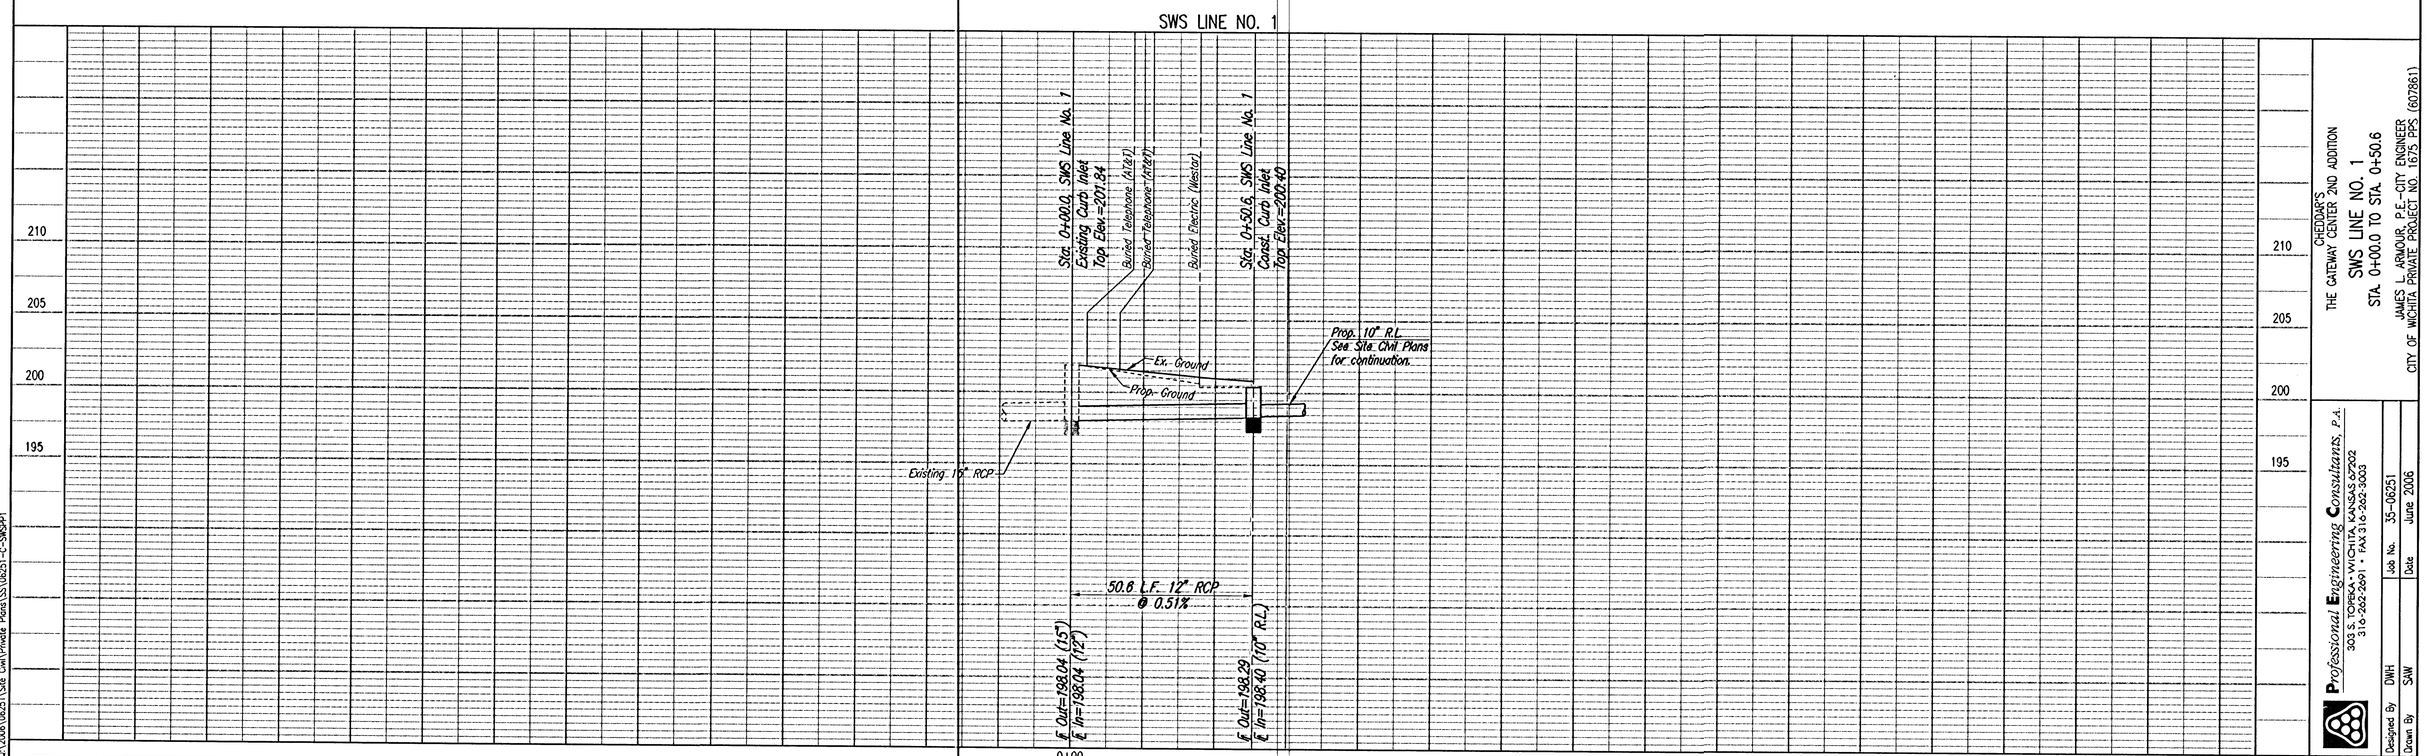

CHEDDAR'S
THE GATEWAY CENTER 2ND ADDITION
SWS LINE NO. 1
STA. 0+00.0 TO STA. 0+50.6
JAMES L. ARMOUR, P.E.-CITY ENGINEER
CITY OF WICHITA PRIVATE PROJECT NO. 1675 PPS (607861)

Professional Engineering Consultants, P.A.
303 S. TOPEKA • WICHITA, KANSAS 67202
316-262-2691 • FAX 316-262-3003

Designed By	DWH	Job No.	35-06251
Drawn By	SAW	Date	June 2006

Sheet C4.4

Saved 06-22-2006 1:30:32 PM by SAW
Plot Scale 1:20 06-22-2006 1:33:27 PM by SAW
G:\2006\06251\Site Civil\Private Plans\SS\06251-C-SWSPP1