
BENCH MARK:

City Standard Disc, 52' North and 44' East of Centerlines 31st and Hillside; Elevation 104.29

SCALE: 1" = 10'-0"

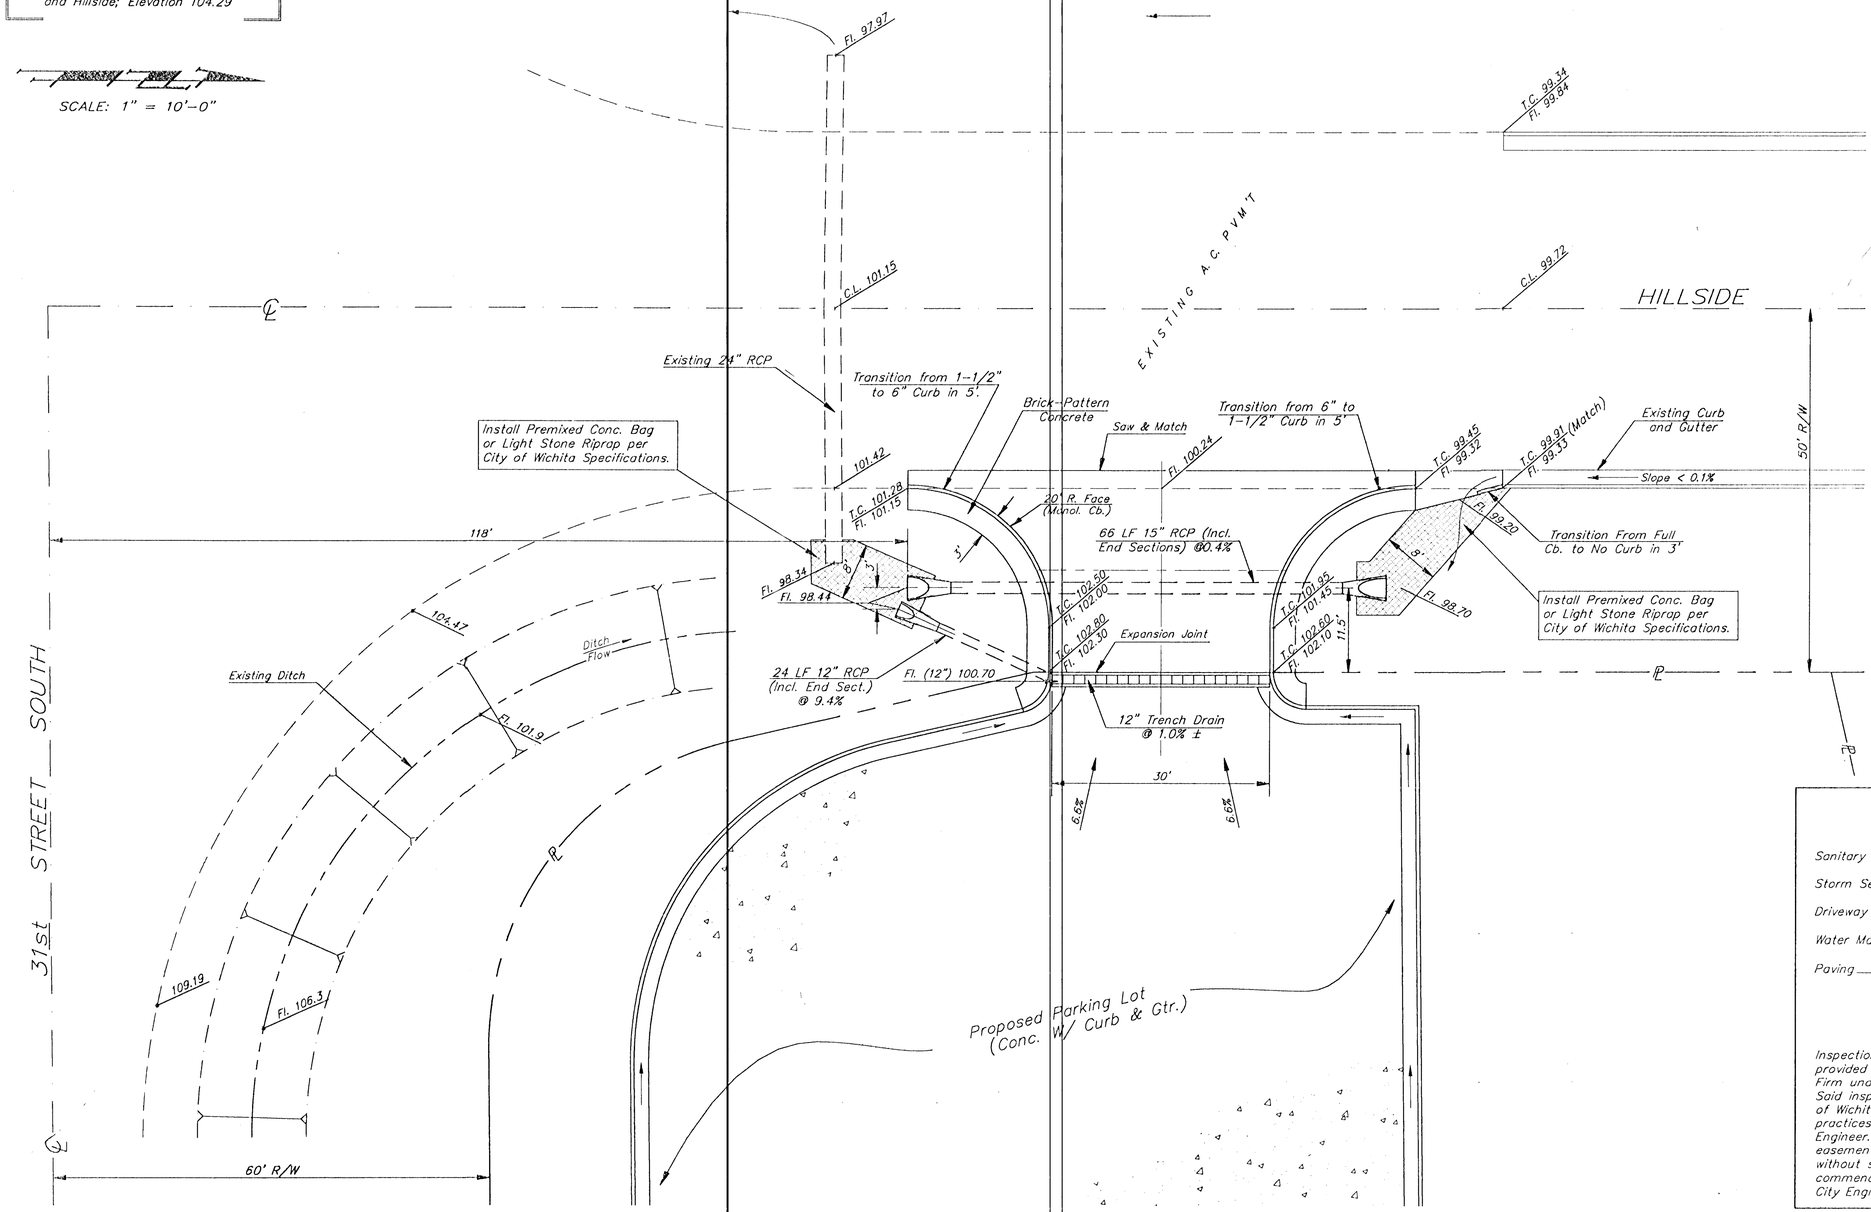

APPROVED AS NOTED
BY CITY ENGINEER OF WICHITA

Sanitary Sewers _____

Storm Sewers VRH 5/16/91

Driveway Approaches _____

Water Mains _____

Paving _____

NOTE TO CONTRACTORS

Inspection and testing for this project is to be provided by a Licensed Consulting Engineering Firm under contract with the Owner/Developer. Said inspection to be in accordance with the City of Wichita standard construction engineering practices and certified by a Licensed Professional Engineer. No work shall be performed in dedicated easements or public right-of-way by the Contractor without such inspection nor shall any work be commenced without written authorization by the City Engineer.

THOMAS CHARLES TUBBESING LICENSED 9821 KANSAS PROFESSIONAL ENGINEER

LOT 2, QUIKTRIP 4th ADDITION

DRIVEWAY APPROACH

BAUGHMAN COMPANY P. A.
ENGINEERING & SURVEYING
316/262-7271 • 315 ELLIS • WICHITA, KANSAS 67211

PROJECT NUMBER	SHEET
286PPS (607861)	1 OF 1

DESIGN	DRAWN	UTIL. CHECK'D	DATE	SCALE
TCR	J. Lang		May 1991	1"= 10'

11-04-P770