
BENCHMARKS:
BM #1: COW Disc at South West Corner of the Intersection of Lark & Atlanta.
Elev. = 145.20 (City Datum)


BM #2: COW Disc at North West side of Westgate at South End of Lot 13 Block "B" Southern Ridge Addition.
Elev. = 144.10 (City Datum)

BM #3: COW BM at Shefford on the south side of Pawnee Ave.
Elev. = 145.53 (City Datum)

Scale: 1" = 20' Horizontal
1" = 5' Vertical
• = Iron

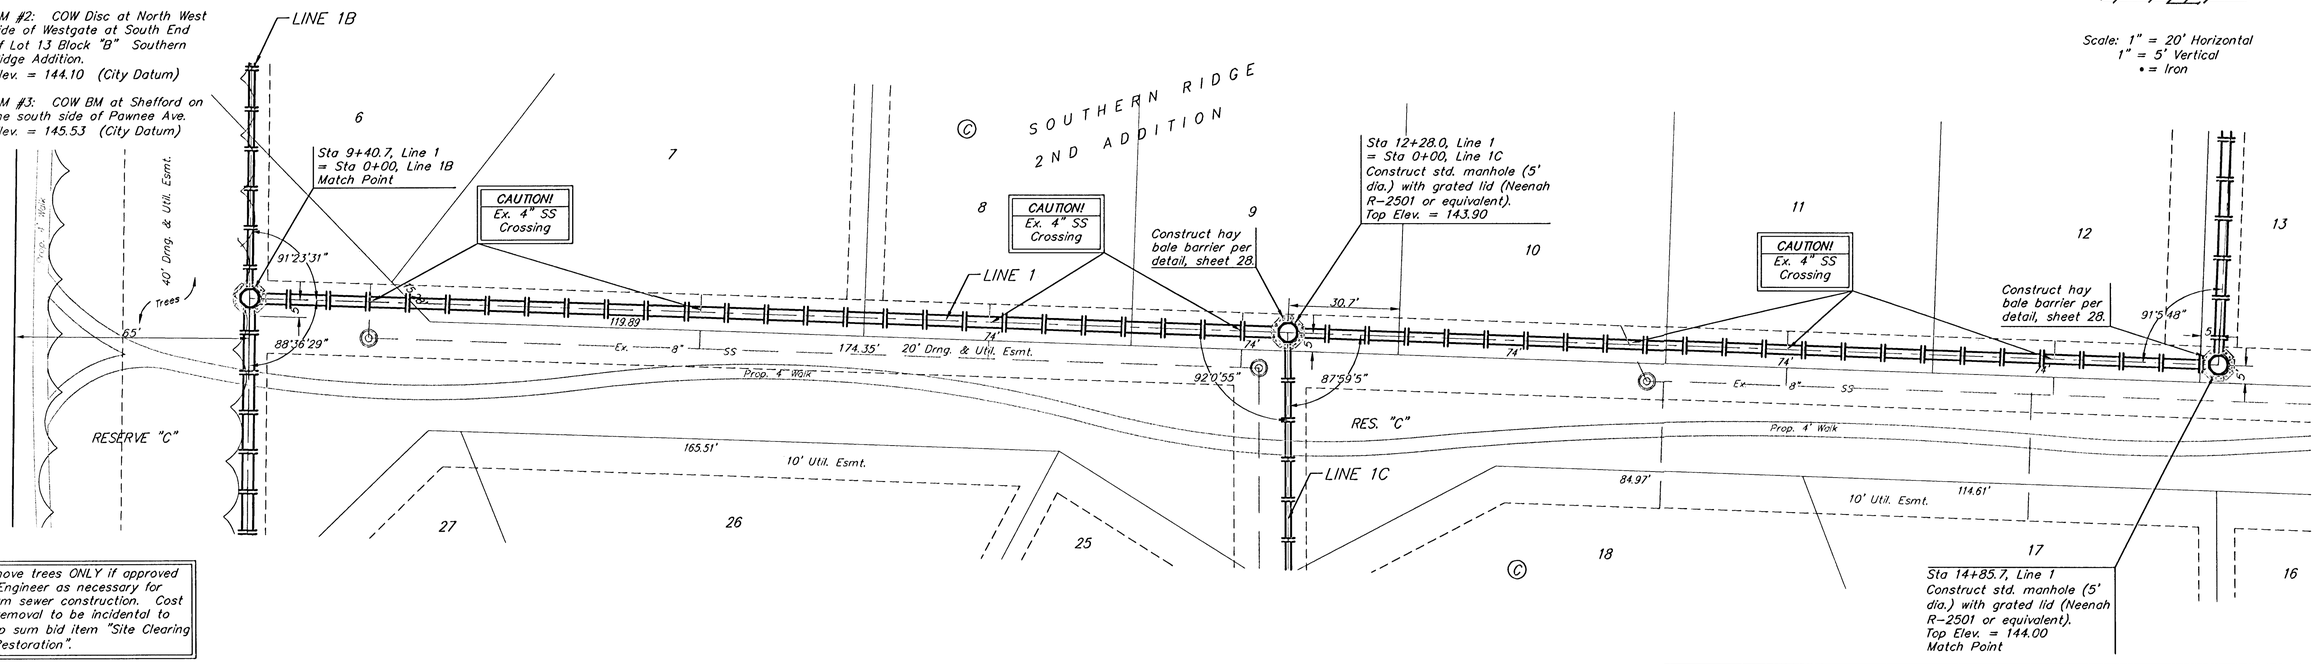

Remove trees ONLY if approved by Engineer as necessary for storm sewer construction. Cost of removal to be incidental to lump sum bid item "Site Clearing & Restoration".

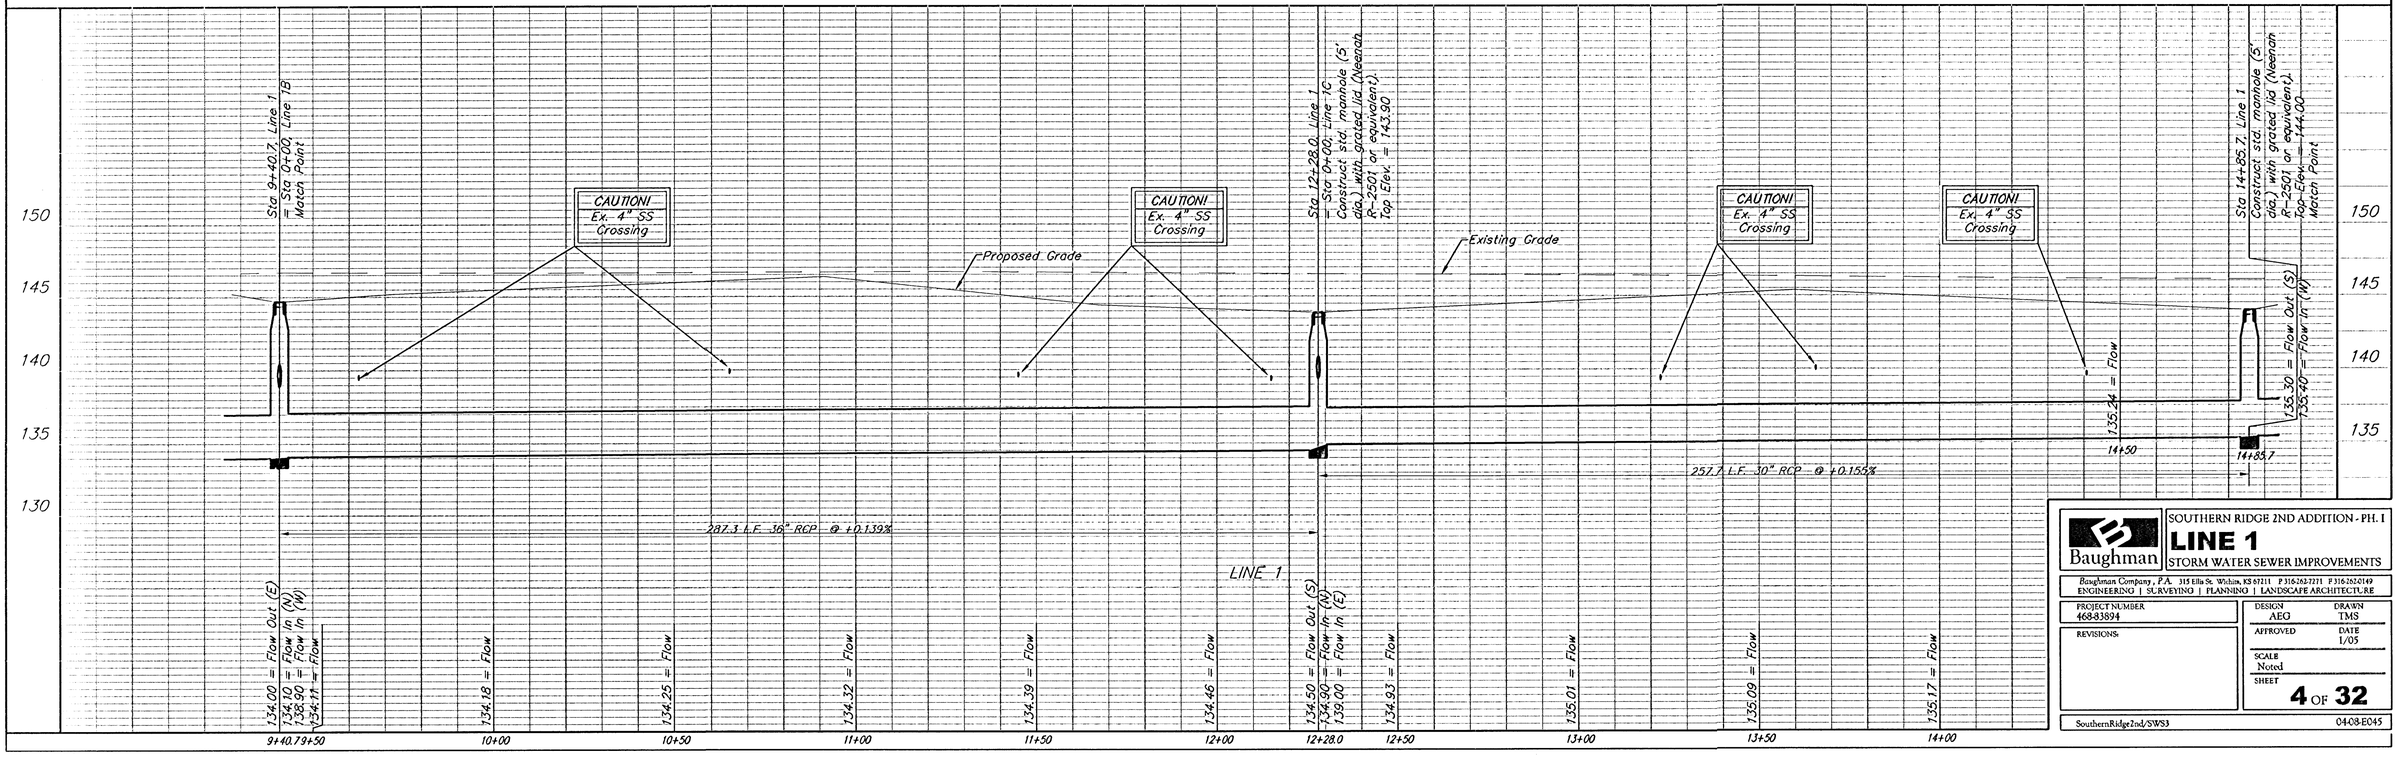

Baughman

SOUTHERN RIDGE 2ND ADDITION - PH. I

LINE 1

STORM WATER SEWER IMPROVEMENTS

Baughman Company, P.A. 315 Ella St. Wichita, KS 67211 P 316.262.7271 F 316.262.0149
ENGINEERING | SURVEYING | PLANNING | LANDSCAPE ARCHITECTURE

PROJECT NUMBER 468-83894	DESIGN AEQ / DRAWN TMS
REVISIONS:	APPROVED / DATE 1/05
	SCALE Noted
	SHEET 4 OF 32

SouthernRidge2nd/SWS3 04-08-E045