WATER VALVE BOX ELEVATIONS			
STREET	STATION	OFFSET	PROPOSED ELEVATION
GLENGATE CIR	℄ Sta. 29+24.00	23.0' Rt.	1378.1

SCALE:1"=20'

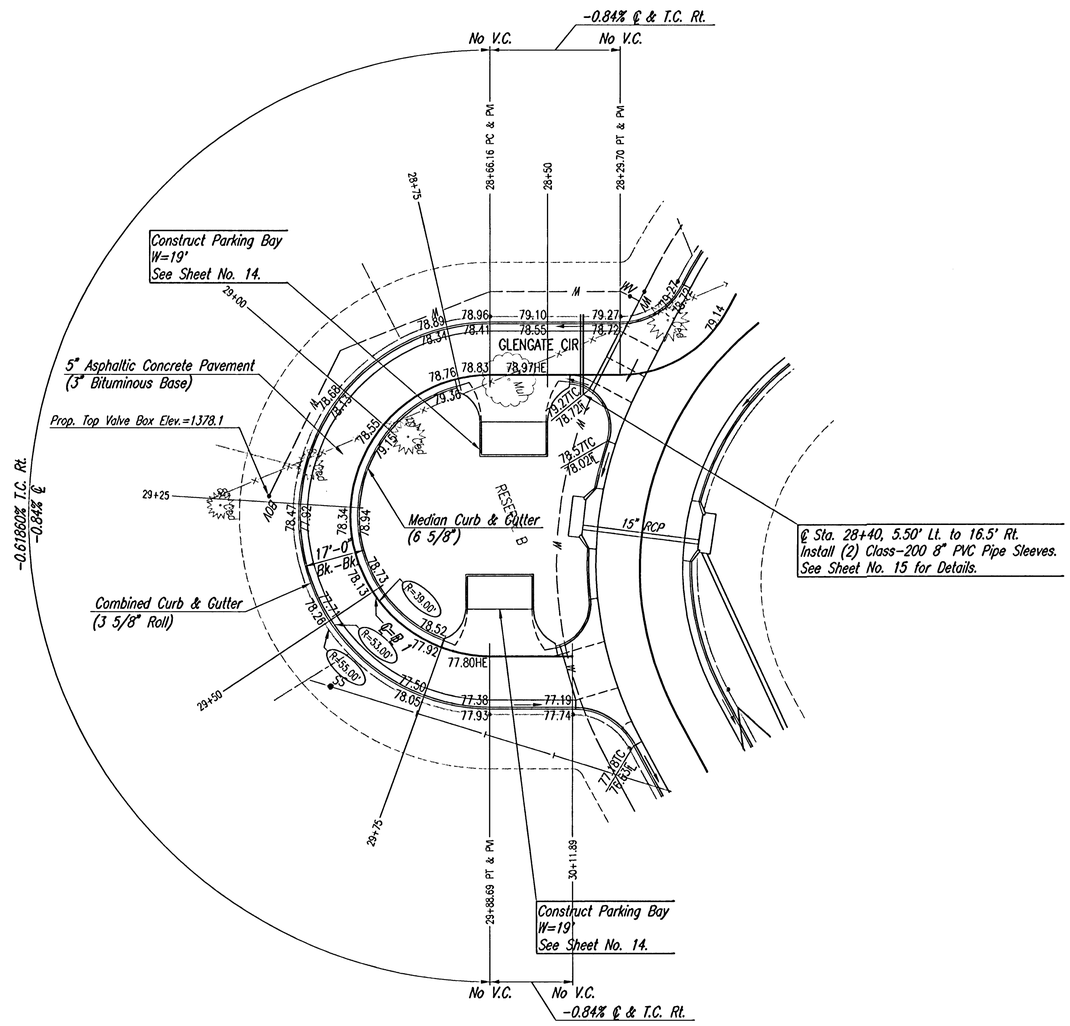

NOTE: THIS STREET TO BE CONSTRUCTED WITH ROLL-TYPE CURB. TOP OF CURB ELEVATIONS GIVEN ARE FOR FULL HEIGHT CURB.

No.	Revision	By	Date

OAK CREEK 3RD

GLENGATE CIRCLE

STA. 22+94.79 TO STA. 27+92.58

Professional Engineering Consultants, P.A.
303 S. TOPEKA • WICHITA, KANSAS 67202
316-262-2691 • FAX 316-262-3003

Designed by	BDB, BMM	Job No.	35-06572-000
Drawn by	BJS, TAT	Date	February 2006

Saved 10-24-2006 9:37:40 AM by BMM
Plot Scale 1:20 10-31-2006 12:18:36 PM by BJS
G:\2006\06572\000\06572-000-C-STD26-30