

BENCHMARK:
"□" Cut on the SW Corner of Central and Garnett.
Elev. = 1360.34 M.S.L.

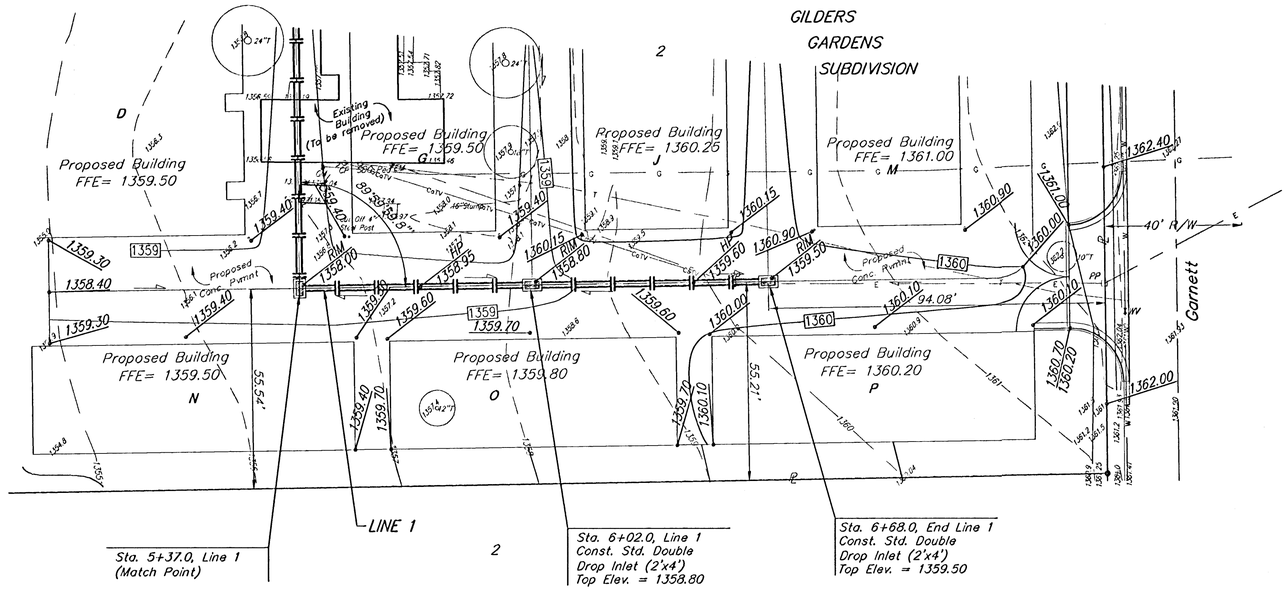

SCALE:
1" = 20' HORIZONTAL
1" = 5' VERTICAL
• = IRON

Existing Utilities on site should be disconnected prior to start of Construction. Contractor to verify and coordinate with General Contractor.

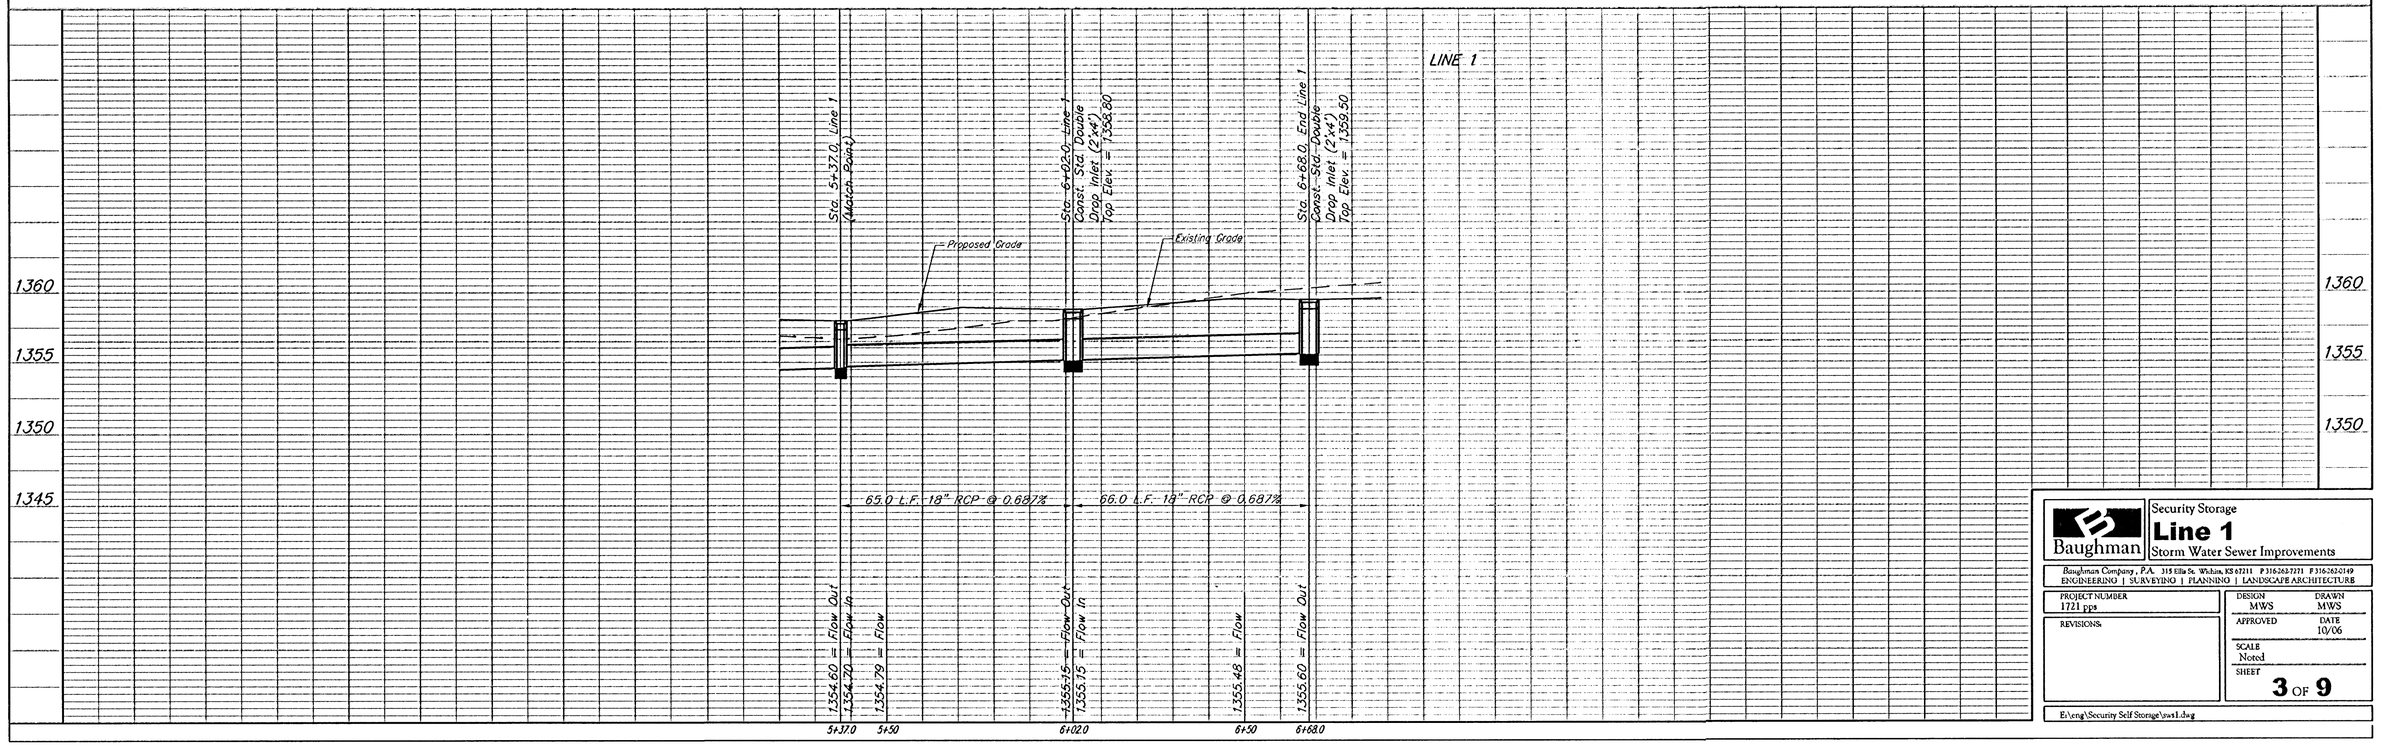

Baughman

Security Storage
Line 1
Storm Water Sewer Improvements

Baughman Company, P.A. 315 Ellis St. Wichita, KS 67211 P 316.262.7271 F 316.262.0149
ENGINEERING | SURVEYING | PLANNING | LANDSCAPE ARCHITECTURE

PROJECT NUMBER	DESIGN	DRAWN
1721 pps	MWS	MWS
REVISIONS	APPROVED	DATE
		10/06
	SCALE	
	Noted	
	SHEET	
	3 OF 9	

E:\eng\Security Self Storage\sw1.dwg