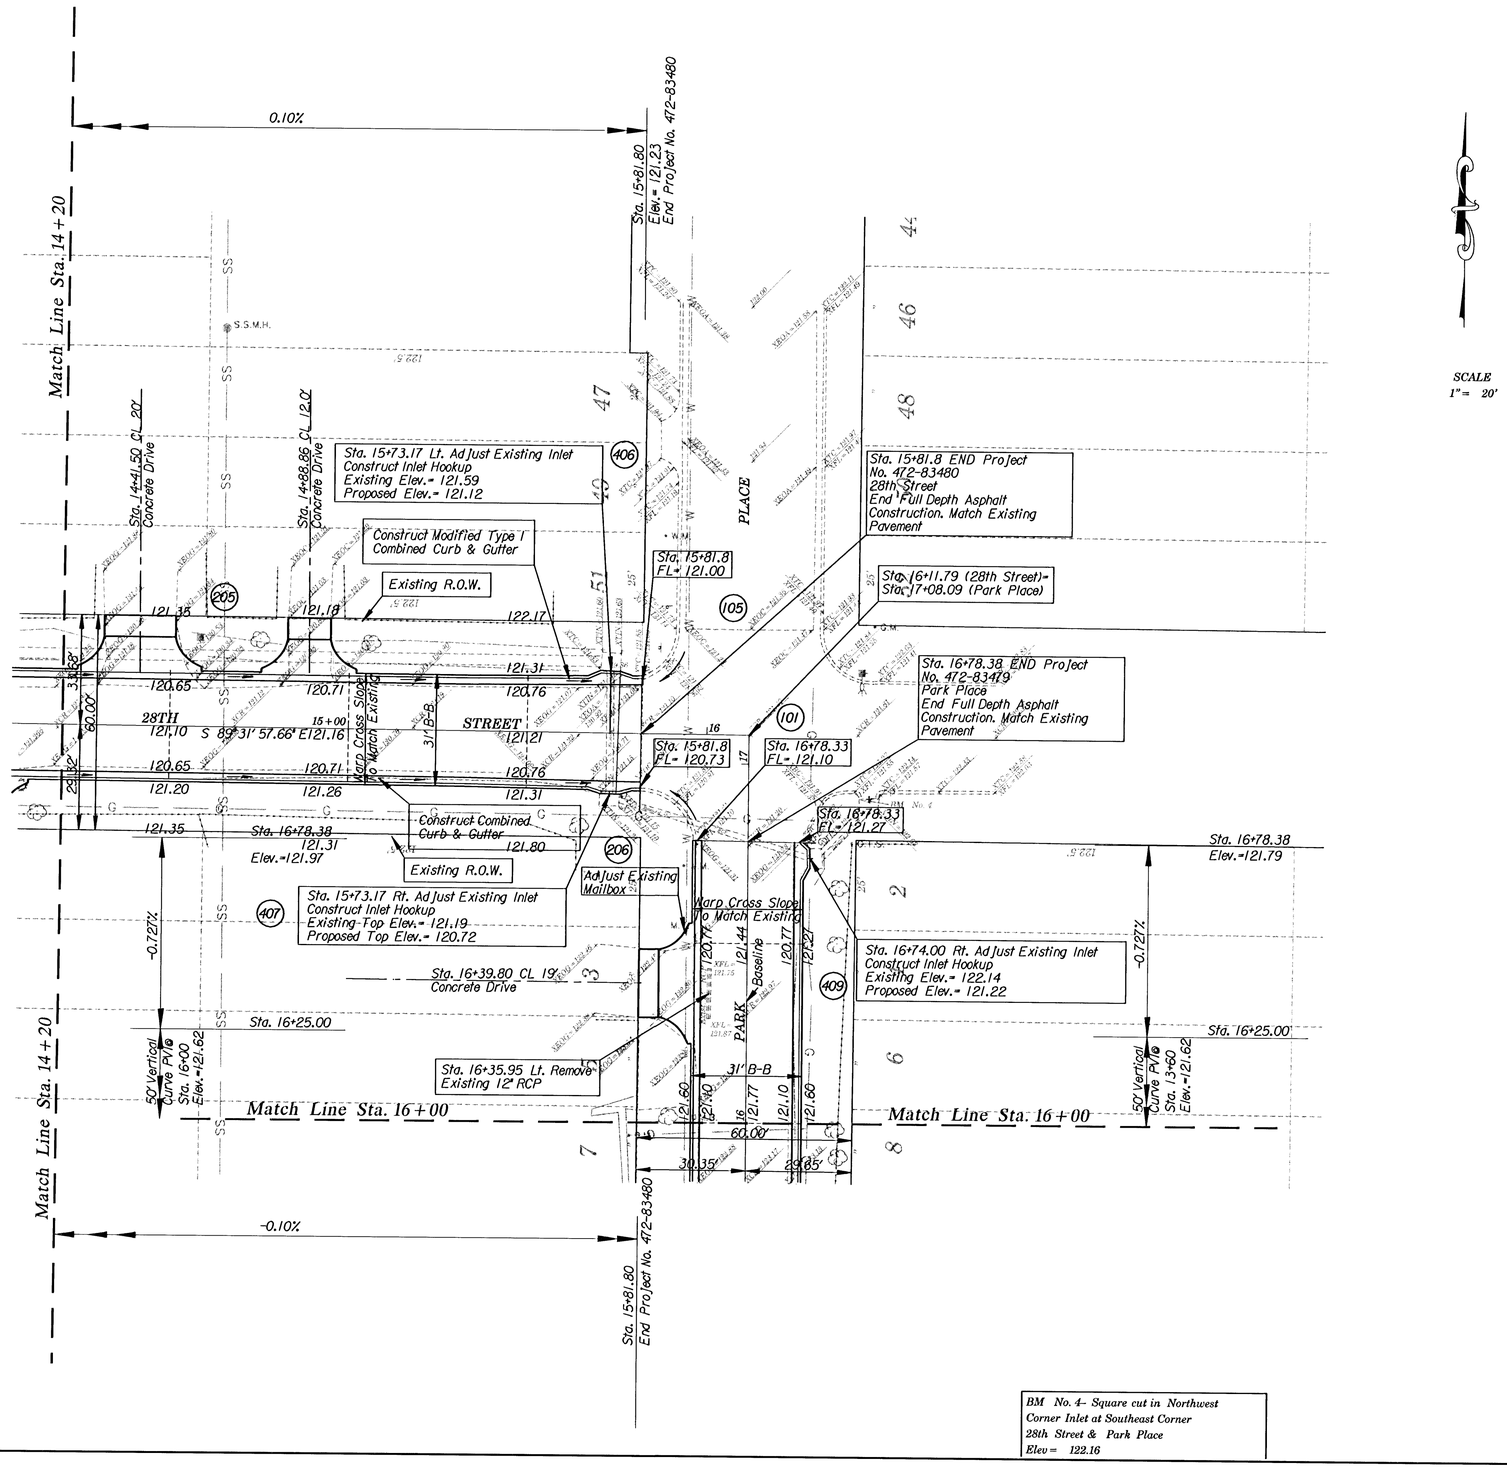



SCALE
1"= 20'

BM No. 4- Square cut in Northwest Corner Inlet at Southeast Corner 28th Street & Park Place
Elev= 122.16

CITY OF WICHITA

28TH ST. FROM FAIRVIEW AVE. TO PARK PL.
PARK PLACE FROM 27TH ST. TO 28TH ST.

# PROPOSED IMPROVEMENTS

Sta. 14+20 To Sta. 16+11.79 (28th St.)
Sta. 16+00 To Sta. 17+09.08 (Park Place)
WICHITA KANSAS

| | |
|---|---|
| DESIGNED | J.R.L. |
| CHECKED | B. A. L. |
| SCALE | 1"=20' |
| DRAWN | M.P.M. |
| DATE | 2/2003 |
| SHEET NO. | 10 of 28 |

TRANSYSTEMS CORPORATION
245 North Waco, Suite 420
Wichita, Kansas 67202

DESIGNED - J.R.L. - BY
DRAWN - M.P.M. - BY
CHECKED - B. A. L. - BY
DATE