
BENCHMARK:
City of Wichita benchmark at the SE corner of intersection of 135th Street West and 13th Street North.
Elev. = 167.83 (City Datum)

Scale: 1" = 20'
• = Iron

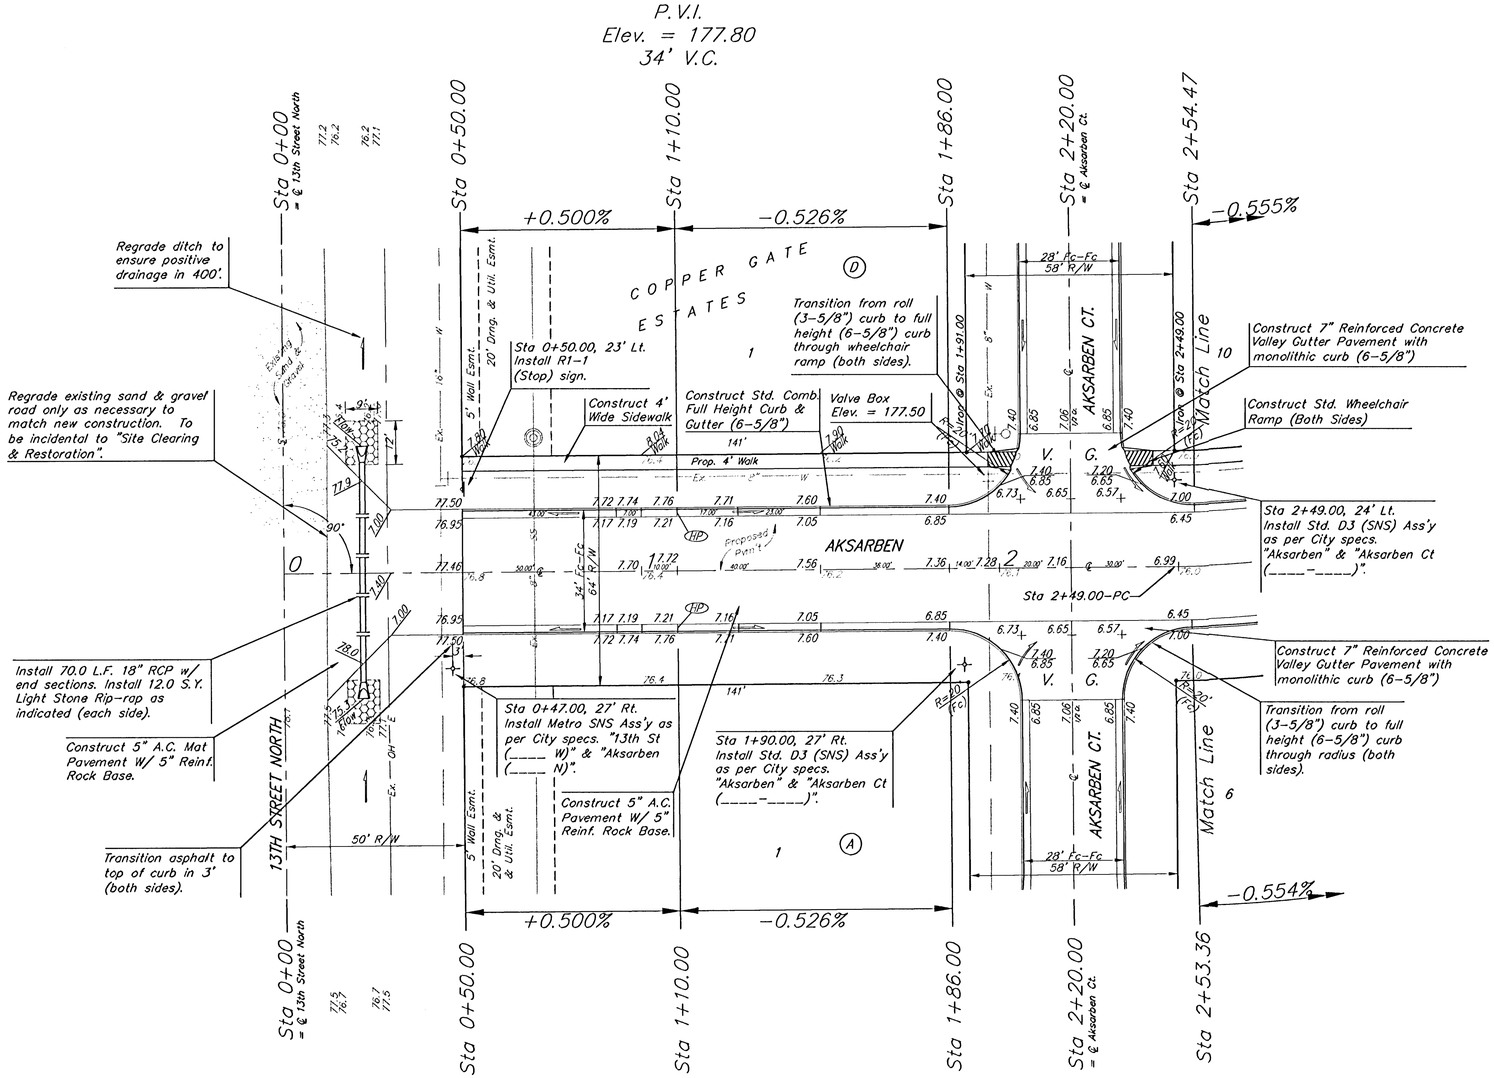

COPPER GATE ESTATES - PHASE I

AKSARBEN

STA 0+00 TO STA 2+53.36

BAUGHMAN COMPANY P.A.
ENGINEERING, SURVEYING, & PLANNING
316-262-7271 • 315 ELLIS • WICHITA, KANSAS 67211

PROJECT NUMBER	SHEET
472-83689	6 OF 32

DESIGN	DRAWN	APPROVED	DATE	SCALE
BLP	TMS		4/30/03	Noted

CopperGate/Str1 02-10-2432