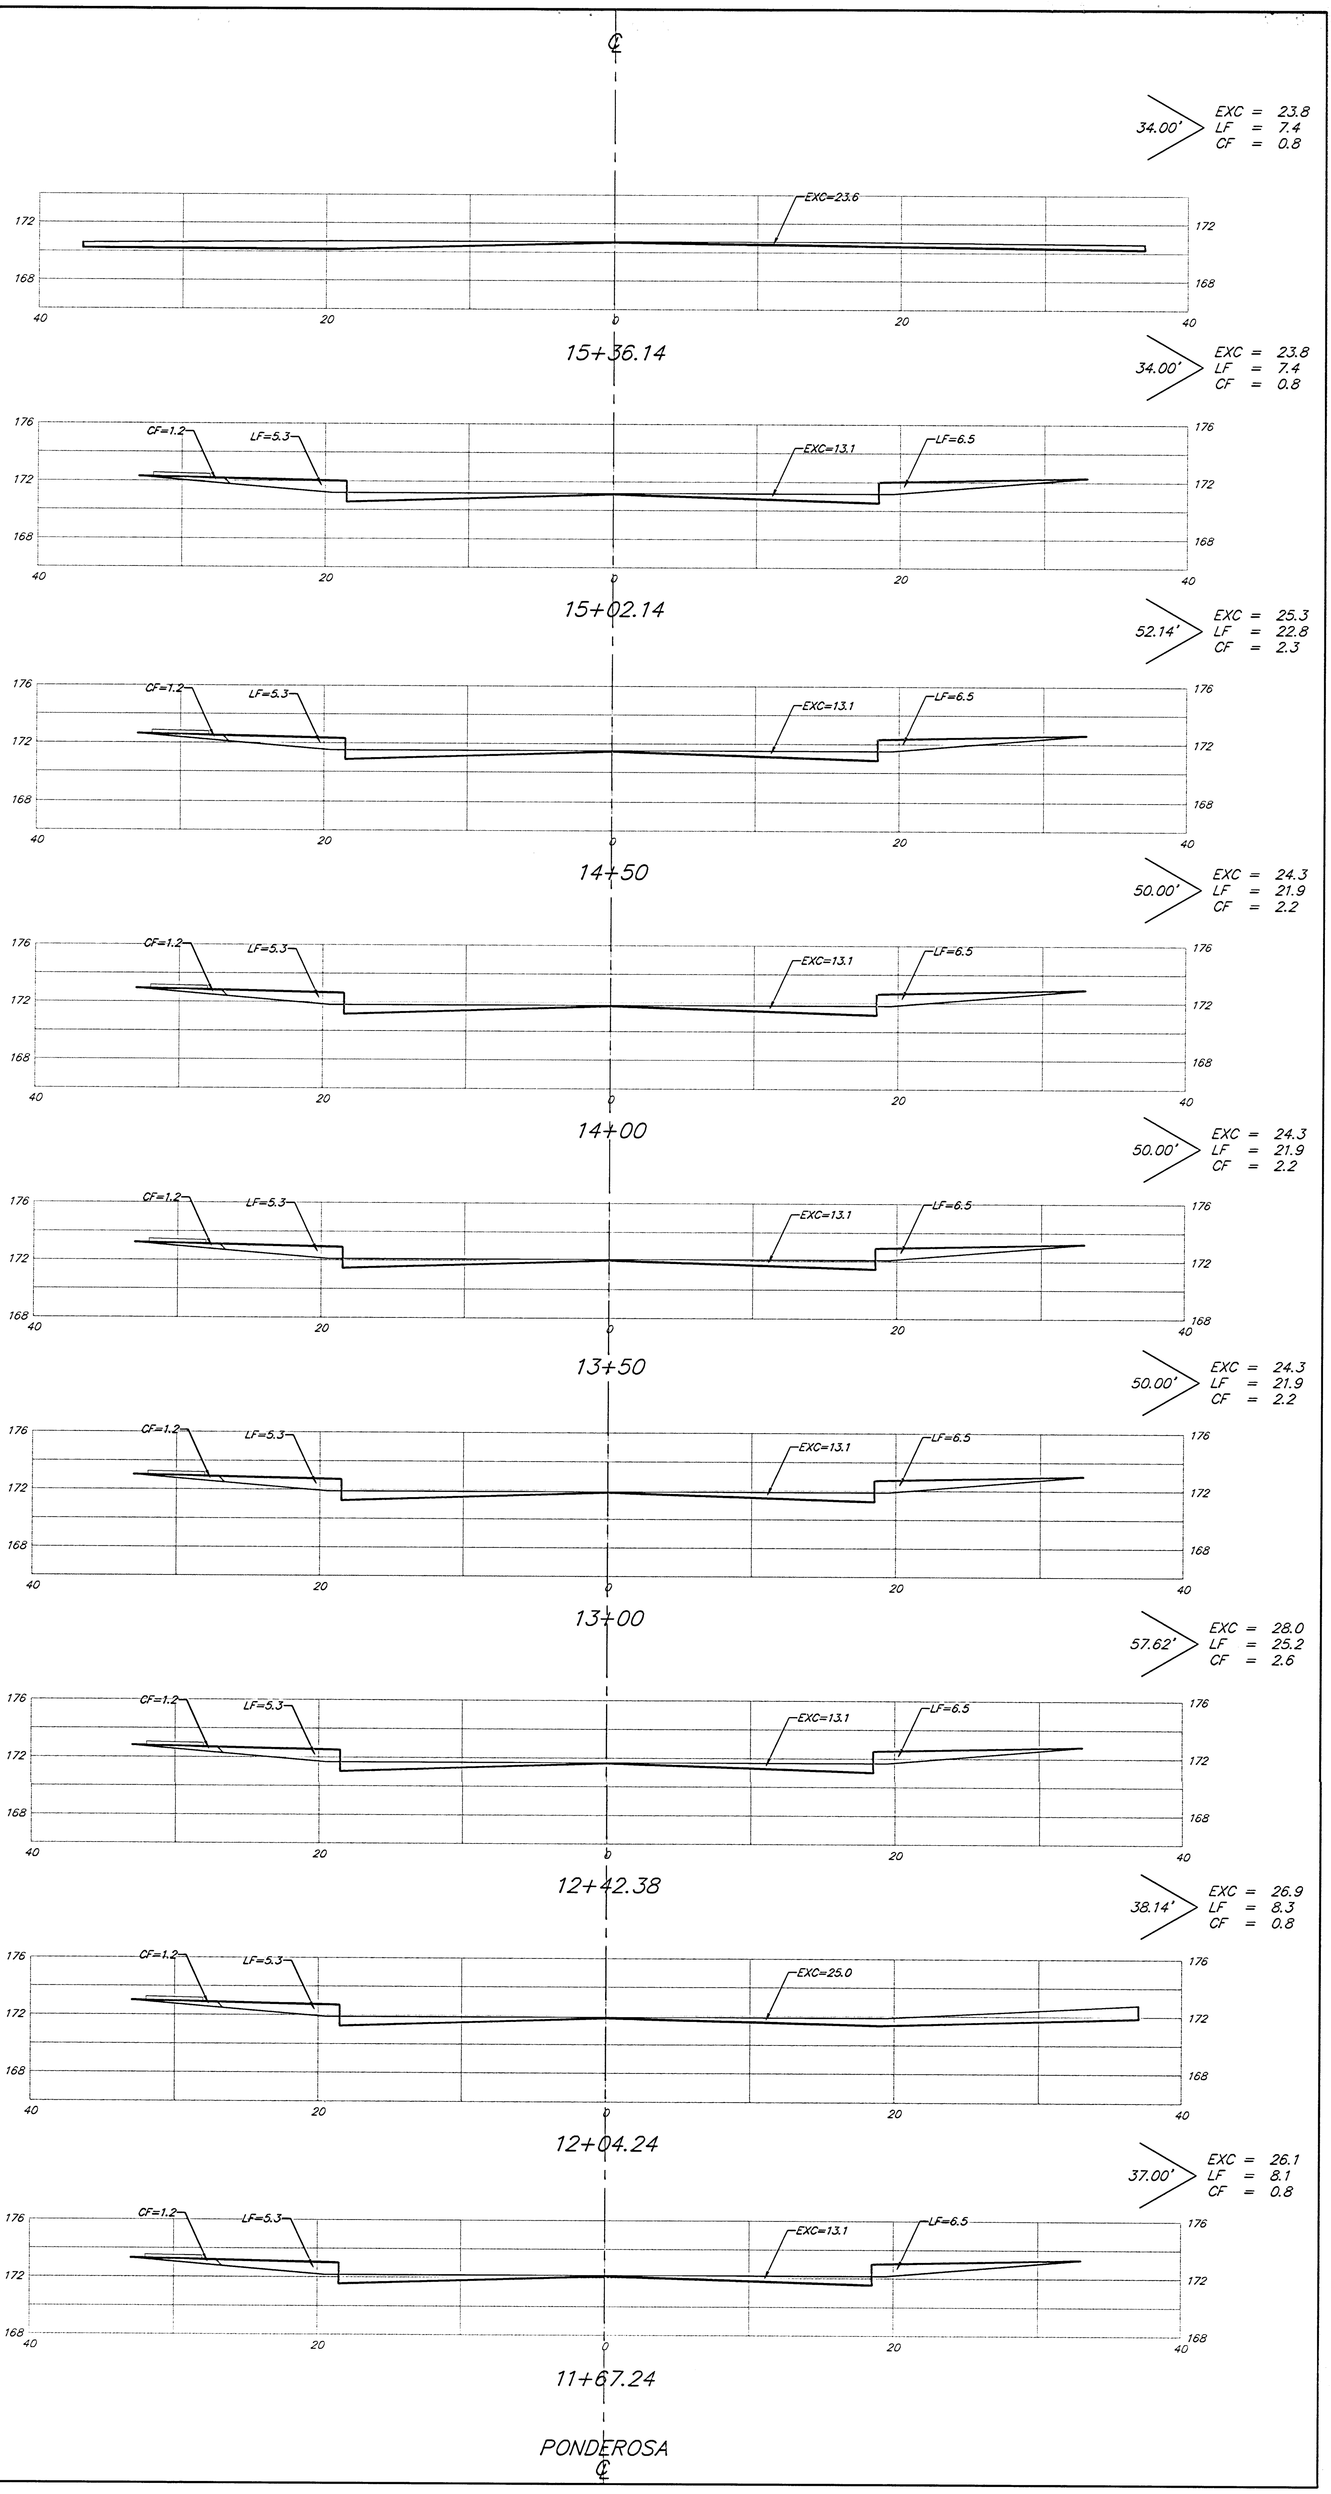


Sheet Totals:

Excavation = 226.8 C.Y.
Loose Fill = 144.9 C.Y.
Compacted Fill = 14.7 C.Y.

BAUGHMAN COMPANY P.A.
ENGINEERING, SURVEYING, & PLANNING
316-262-7271 • 315 ELLIS • WICHITA, KANSAS 67211

PROJECT NUMBER
472-93869

SHEET 21 OF 32

REV.

CopperGate/KS