
BENCHMARKS:

"□" Cut on Top of Curb, North Side Siefkes, NW of Center Line of Siefkes Ct., Shadybrook Meadow Addition.
Elev. = 135.19 City Datum
1322.59 MSL

"X" Cut in Sidewalk North R/W of Siefkes, 135' East of the C.L. of Hawthorne.
Elev. = 142.94 City Datum
1330.34 MSL

Scale: 1" = 20'
• = Iron

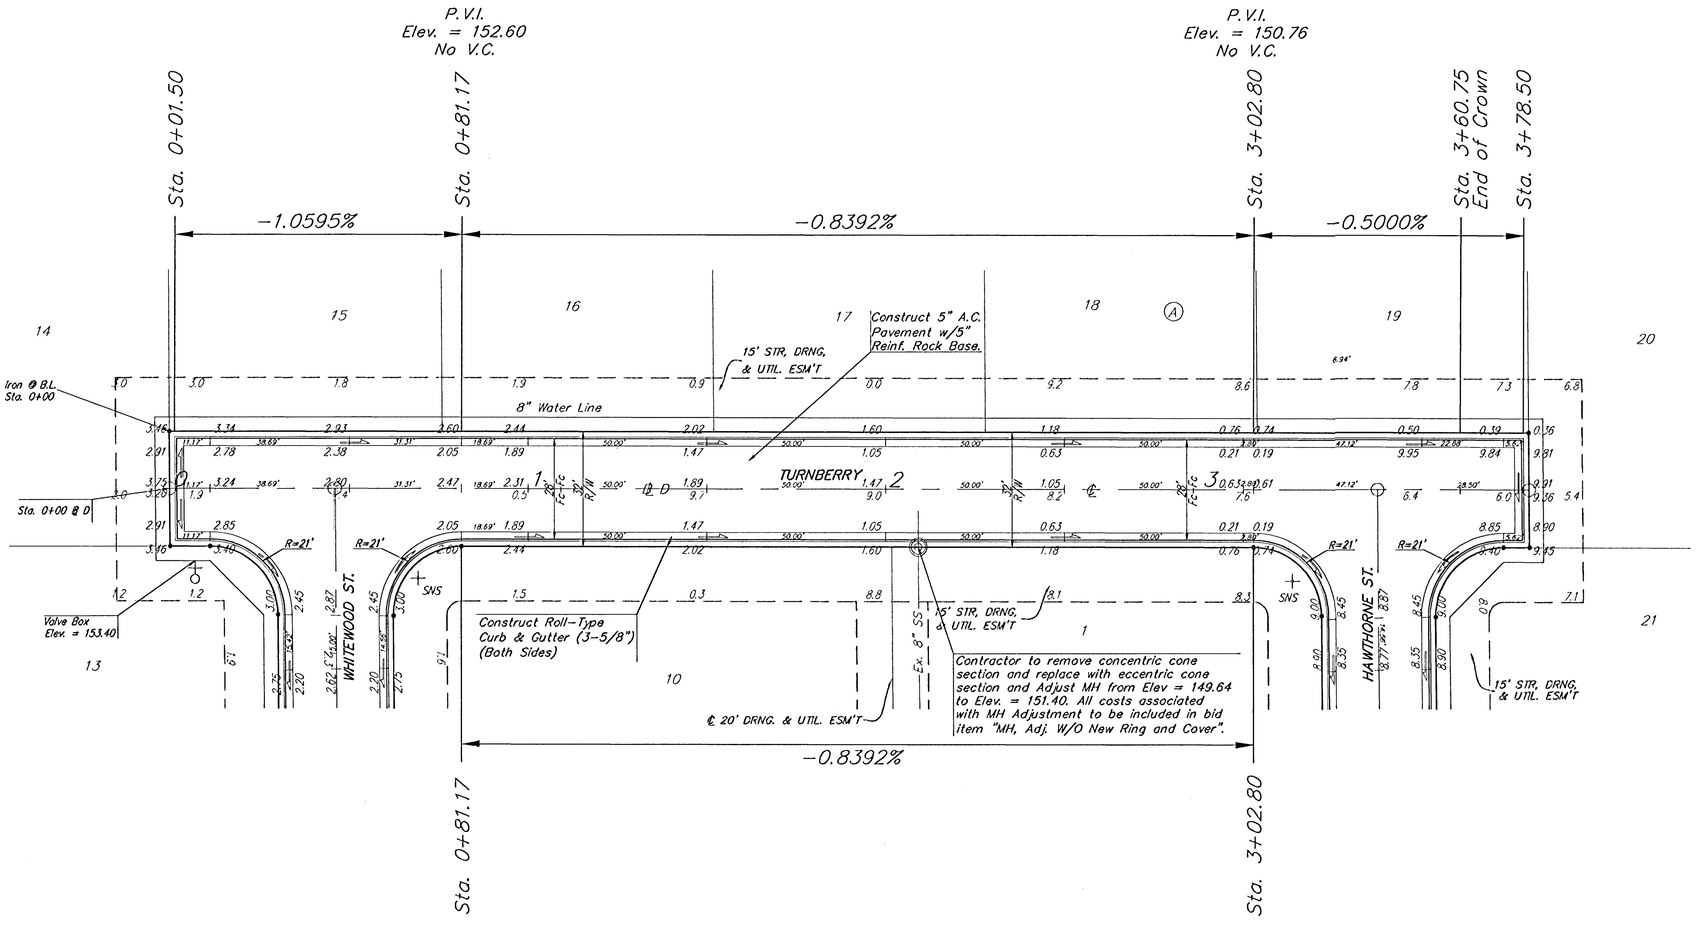

Roll type curb & gutter to be constructed on the pavement on this sheet.
Top of curb elevation are given for full height curb.

Contractor shall grade 15' Street, Drainage, & Utility Easments adjacent to street right-of-way as shown on cross-sections.

Shoal Creek 2nd Addition
Turnberry
CITY OF WICHITA

BAUGHMAN COMPANY P.A.
ENGINEERING, SURVEYING, & PLANNING
316-262-7271 • 313 ELLIS • WICHITA, KANSAS 67211

PROJECT NUMBER	SHEET
472-83820	9 OF 20

DESIGN	DRAWN	APPROVED	DATE	SCALE
NBW	SMD		10/03	NOTED

ShoalCreek2ndAddition\st15.dwg