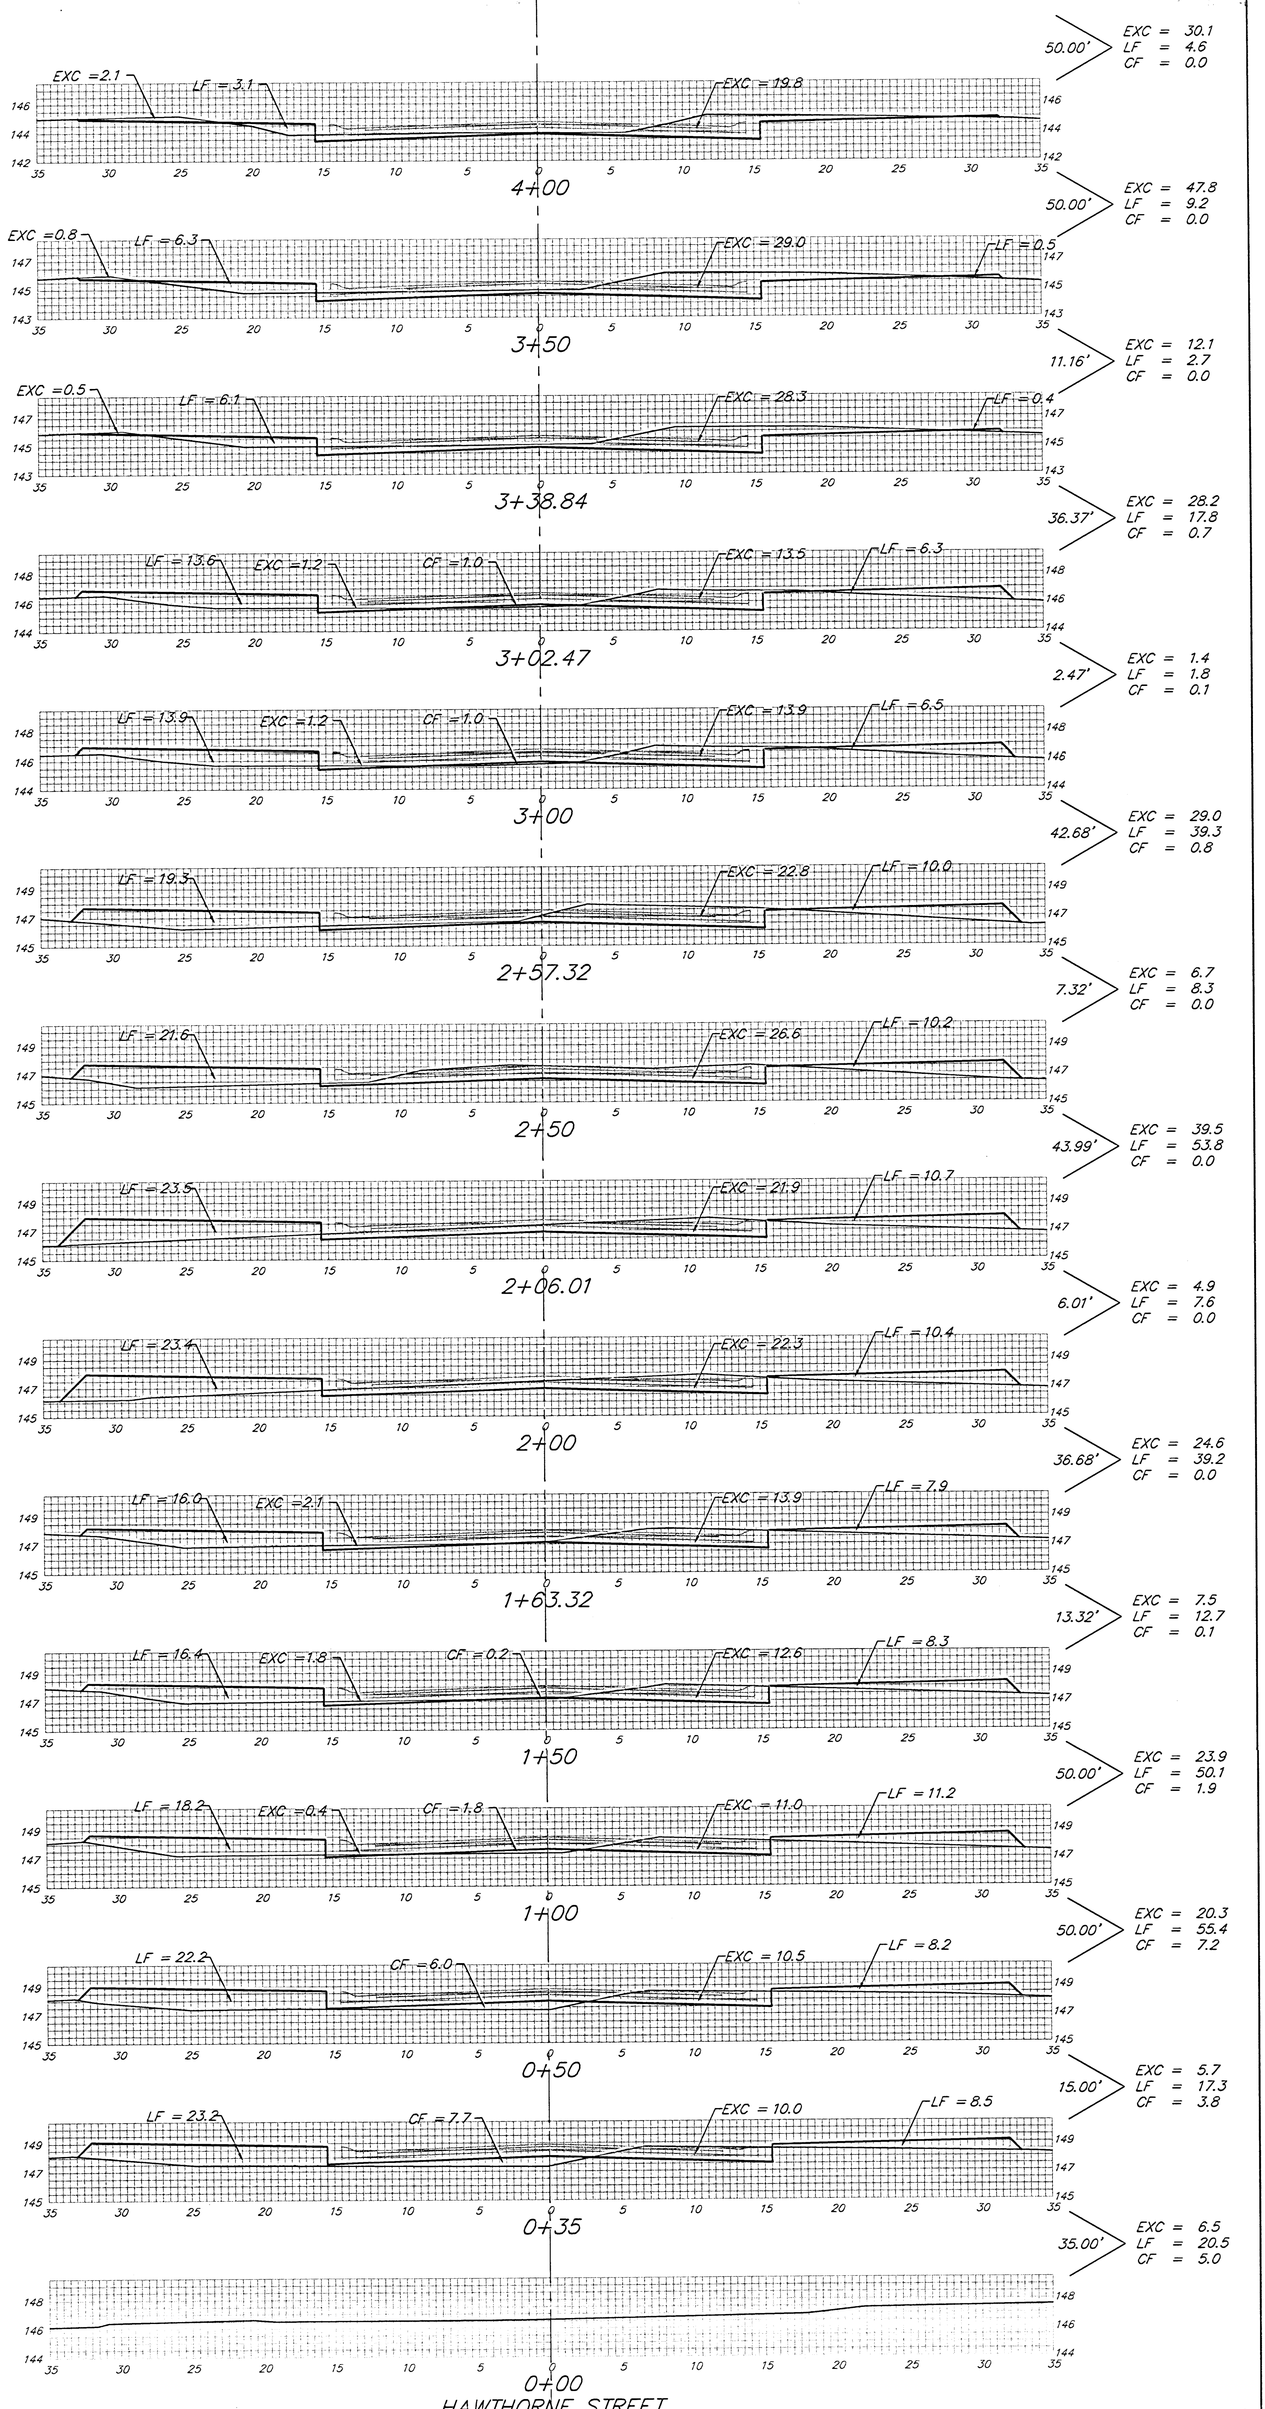


Sheet Totals:

Excavation	=	288.2 C.Y.
Loose Fill	=	340.3 C.Y.
Compacted Fill	=	196 C.Y.

BAUGHMAN COMPANY P.A.
ENGINEERING, SURVEYING, & PLANNING
316-263-7221 • 316 ELLIS • WICHITA, KANSAS 67211

PROJECT NUMBER
472-83820

SHEET 16 OF 20

REV.

SHCRDNDJKS