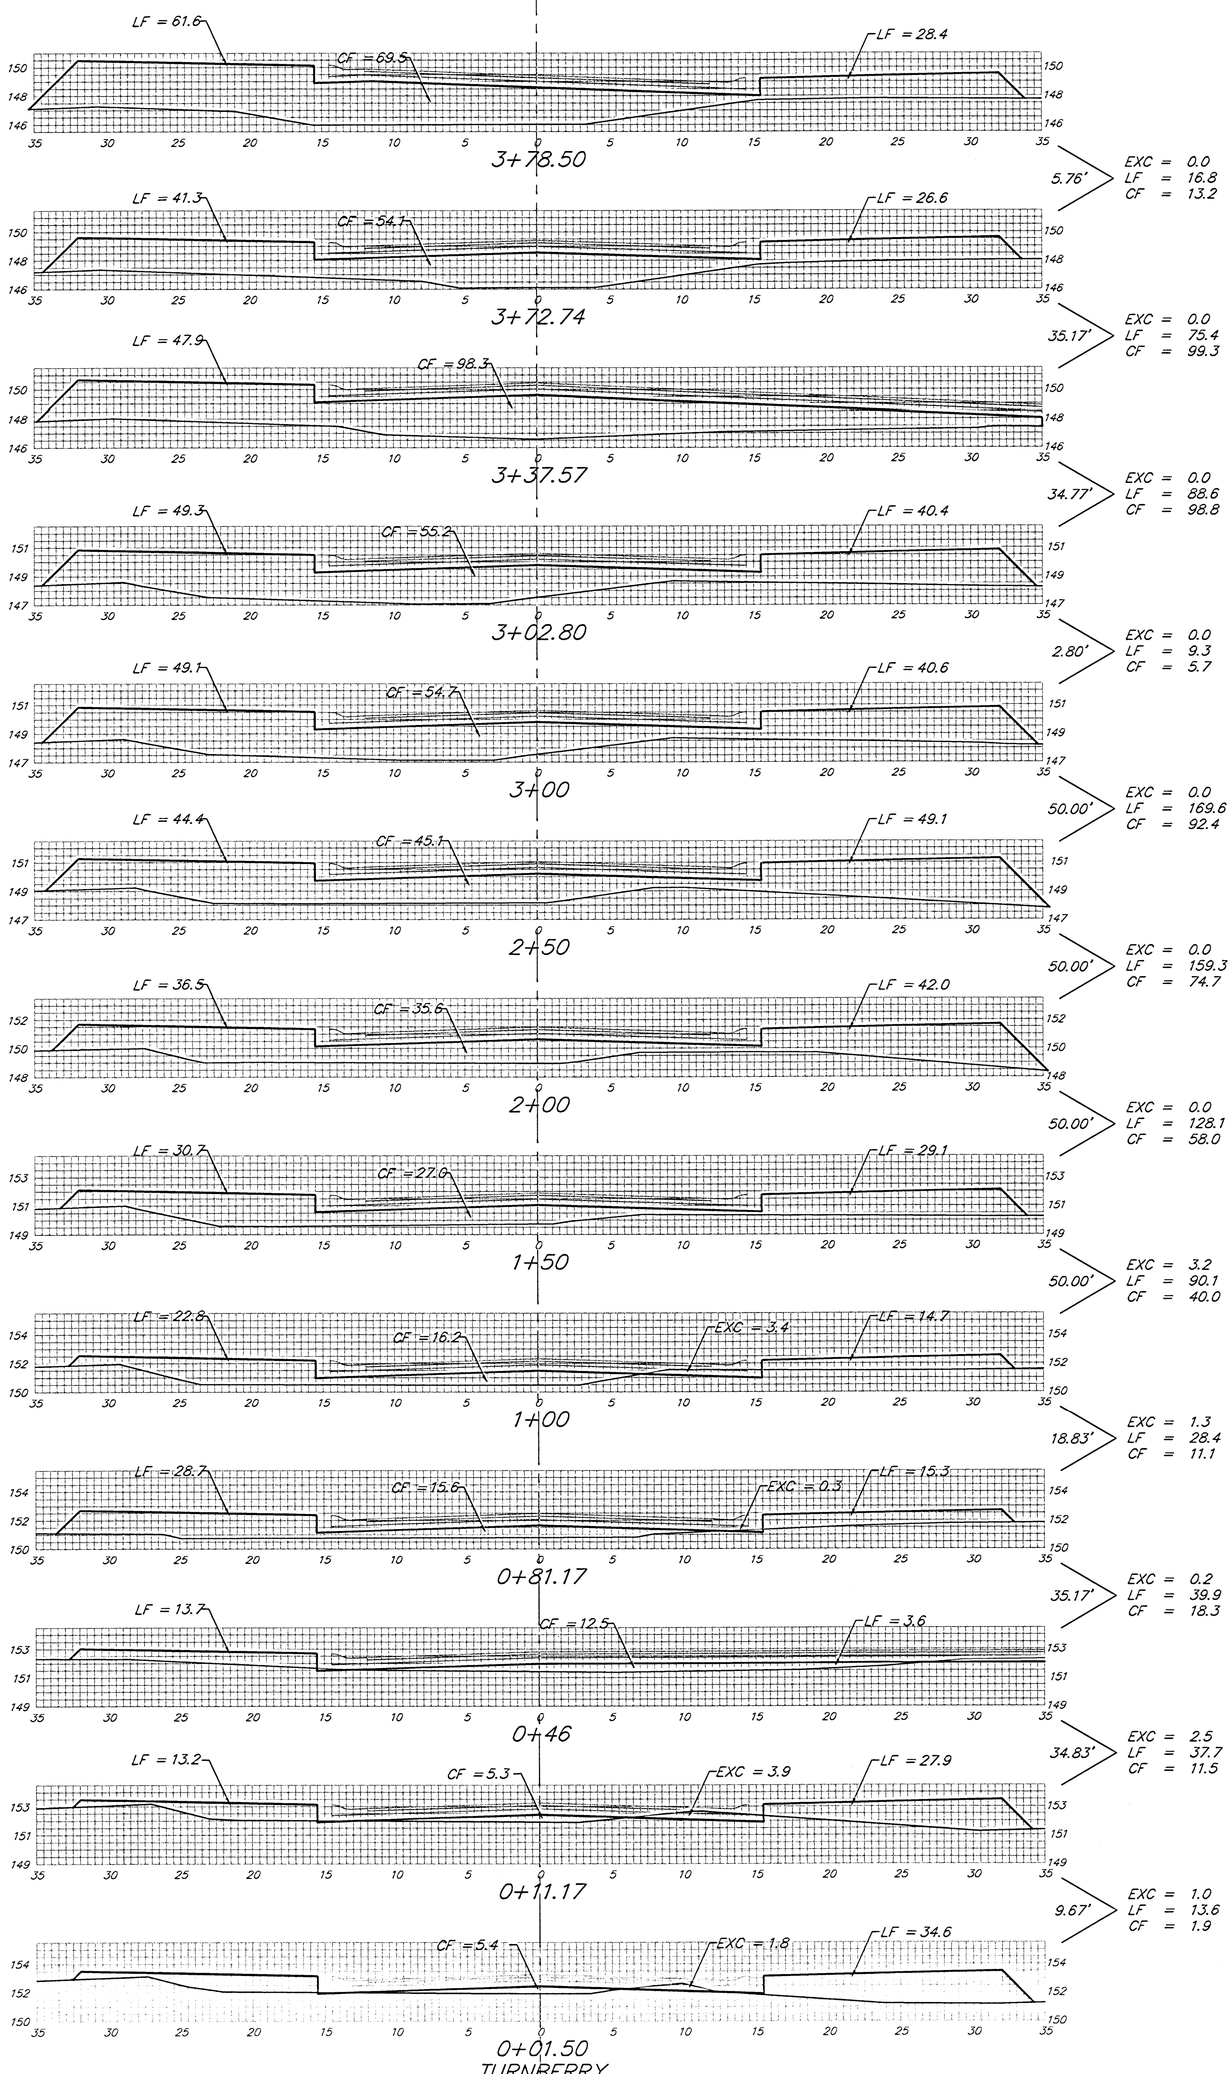


Sheet Totals:

Excavation	=	8.2 C.Y.
Loose Fill	=	856.8 C.Y.
Compacted Fill	=	524.9 C.Y.

BAUGHMAN COMPANY P.A.
ENGINEERING, SURVEYING, & PLANNING
316-263-7271 • 315 ELLIS • WICHITA, KANSAS 67211

PROJECT NUMBER
472-83920

SHEET 19 OF 20

REV.

SMCRZND/KS