
Subdivision Bench Marks

No.	Street and Station	From CL	Description	Elevation
2	Woodcreek, Sta 5+20	17.50' Rt	Top of S curb of Woodcreek at E property line of Lot 40 Block 4	

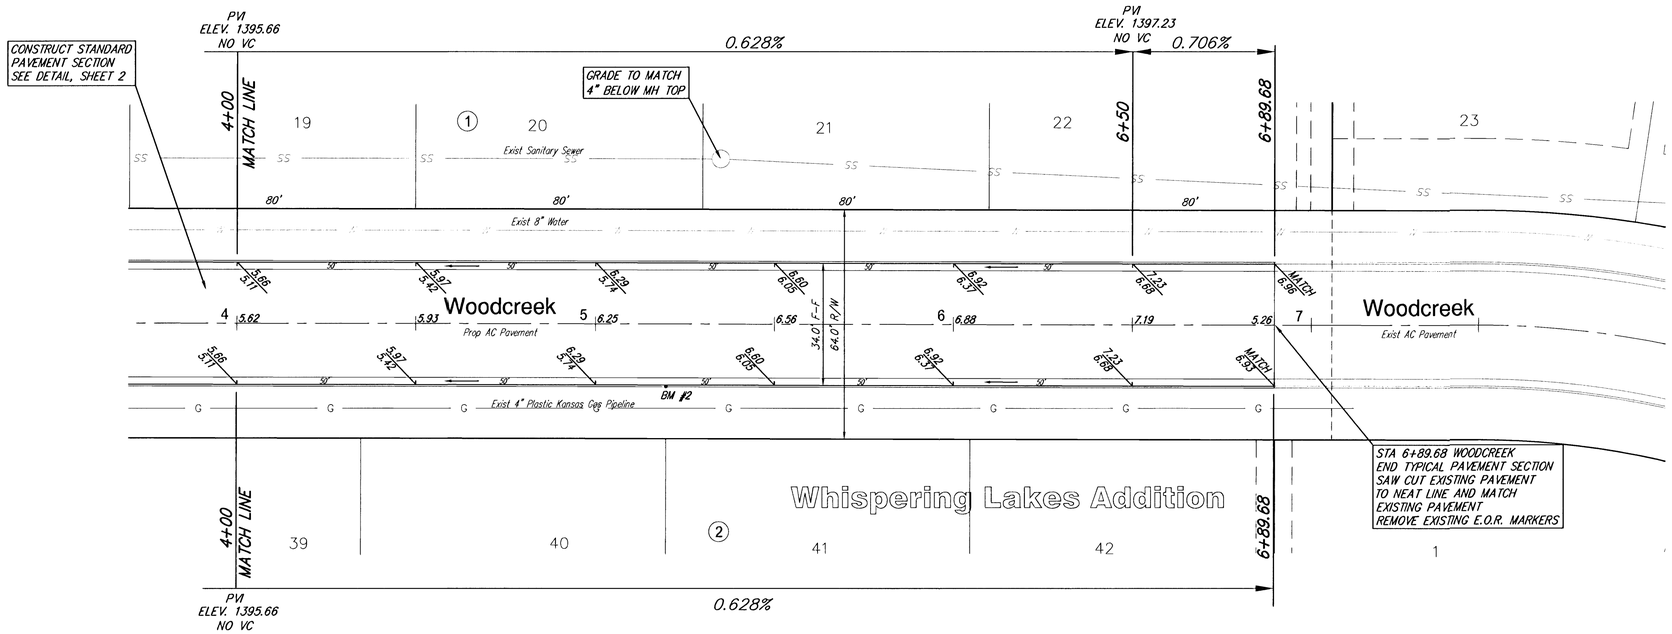

SCALE 1" = 20'
IRON = ●

NOTE: ROLL TYPE CURB AND GUTTER TO BE CONSTRUCTED ALONG PAVEMENT DEPICTED ON THIS SHEET

Whispering Lakes Addition
Woodcreek
WICHITA, KANSAS

Ruggles & Bohm, P.A.
Engineering, Surveying, Land Planning
924 North Main
Wichita, Kansas 67203
www.rbkansas.com
(316) 264-8008
(316) 264-4621 fax
E-mail: info@rbkansas.com

DRAWING FILE: Paving {Rosewood}
PROJECT NUMBER: 472-83668
DESIGN: CMB
DRAWN: EJG
REVIEW:
UTILITY:
DATE: Date
R&B JOB: 2211E
SHEET: 6 OF 31