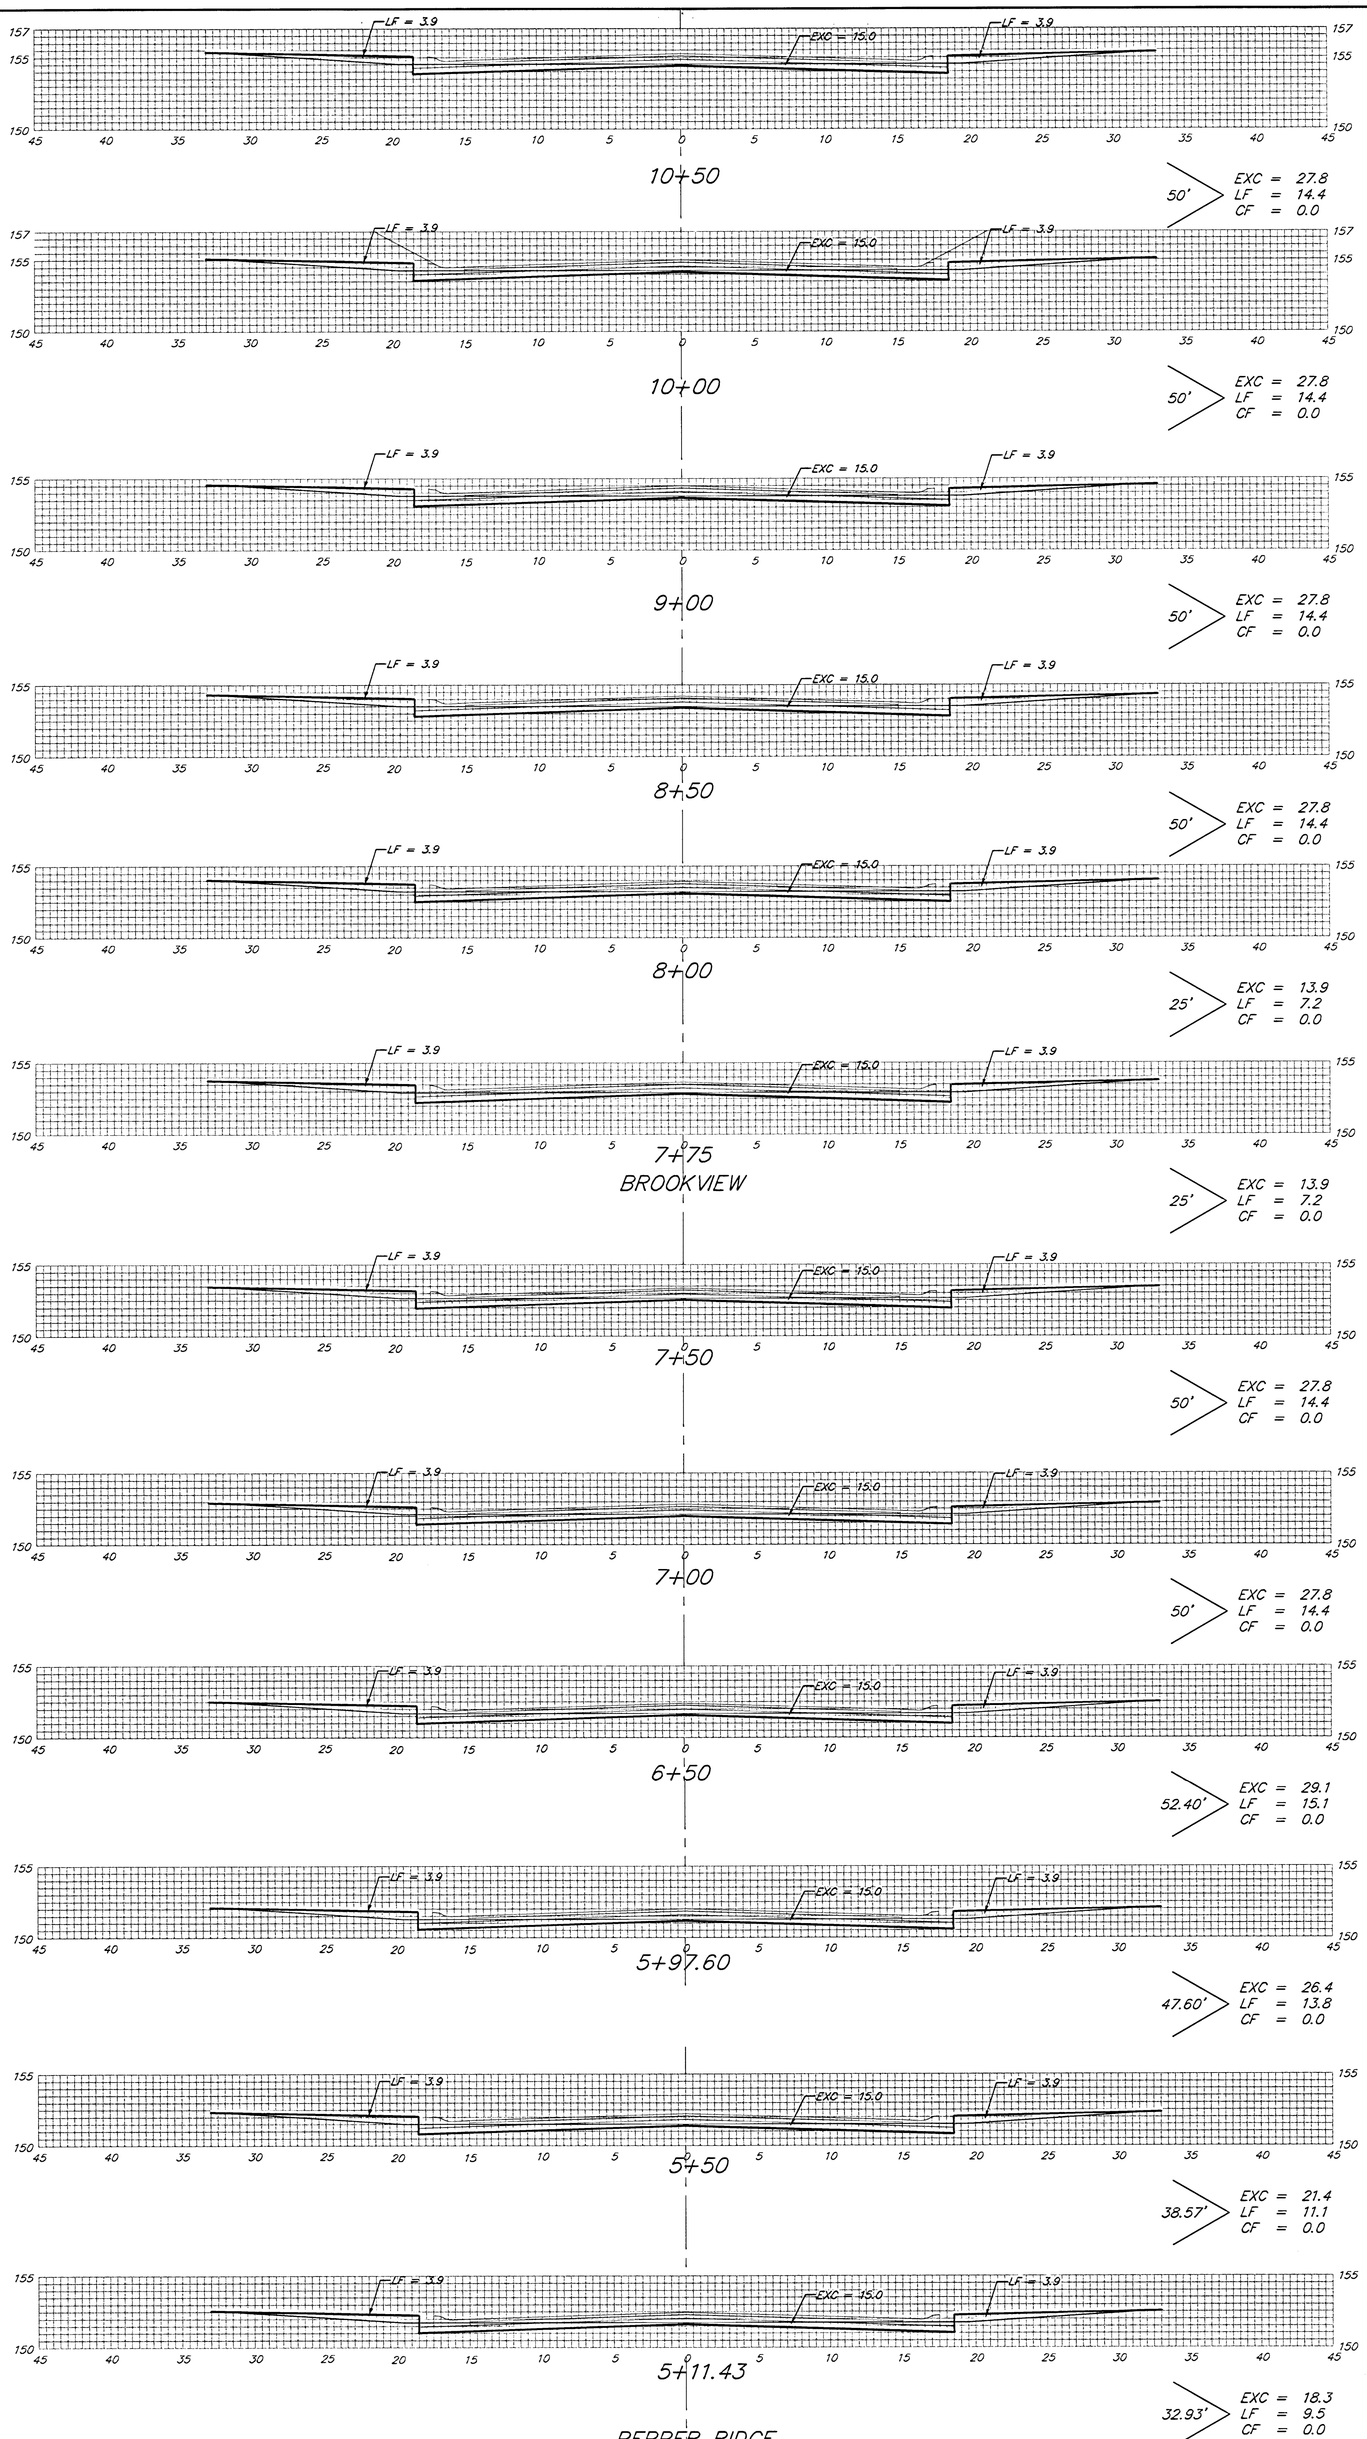


Sheet Totals:

Excavation = 289.8 C.Y.
Loose Fill = 150.3 C.Y.
Compacted Fill = 0.0 C.Y.

BAUGHMAN COMPANY P.A.
ENGINEERING, SURVEYING, & PLANNING
316-262-7221 • 315 ELLIS • WICHITA, KANSAS 67211

PROJECT NUMBER
472-83892

SHEET
20
OF
24

REV.

Tylerlanding \Xs2