
PROJECT NO.	SHEET NO.	TOTAL SHEETS
472-76-245-83077-000-000-001	44	60

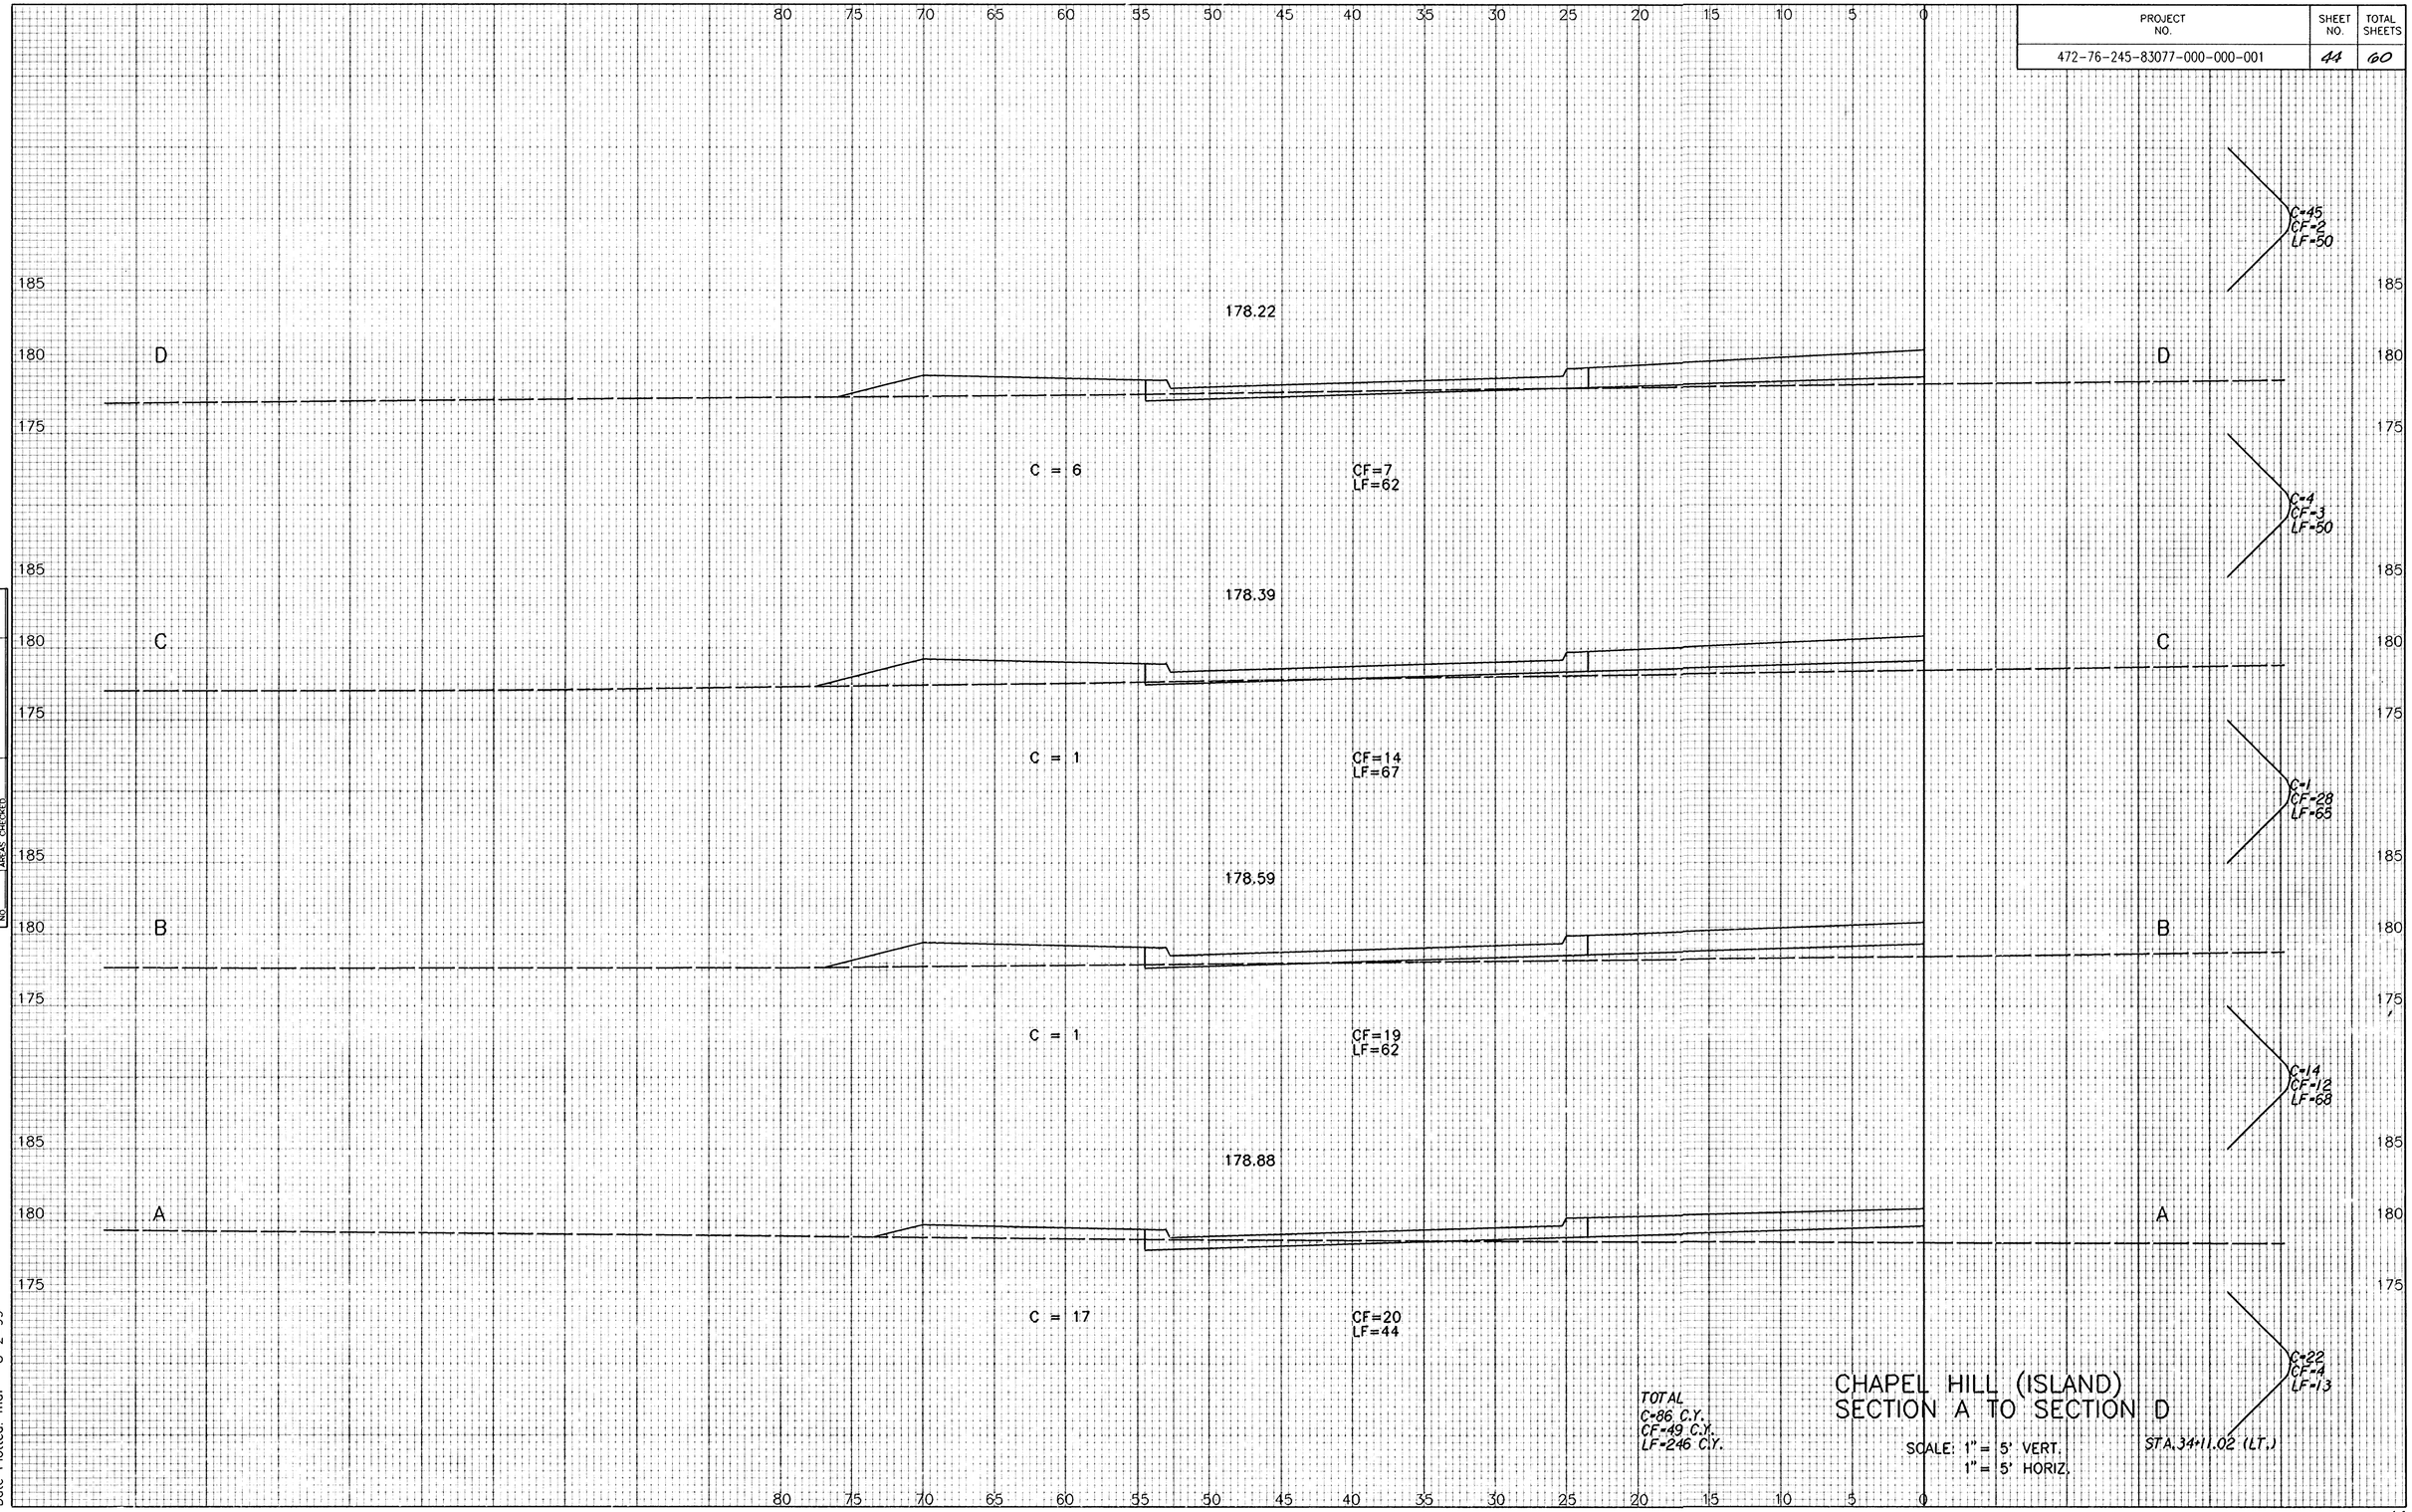

NOTE BOOK TEMPLATE AREAS
NO. AREAS CHECKED

TOTAL
C-86 C.Y.
CF-49 C.Y.
LF-246 C.Y.

CHAPEL HILL (ISLAND) SECTION A TO SECTION D

SCALE: 1" = 5' VERT.
1" = 5' HORIZ.

STA. 34+11.02 (LT.)

Drawing Name: j:/1999/99127/xchapisl.dgn
Date Plotted: maf 8-2-99