
FINAL SURVEY		BY	DATE
NOTE BOOK	SURVEYED		
	PLOTTED		
NO.	TEMPLATE		
	AREAS		
	AREAS CHECKED		

Drawing Name: i/1999/99127/xchapel2.dgn
Date Plotted: 8-2-99

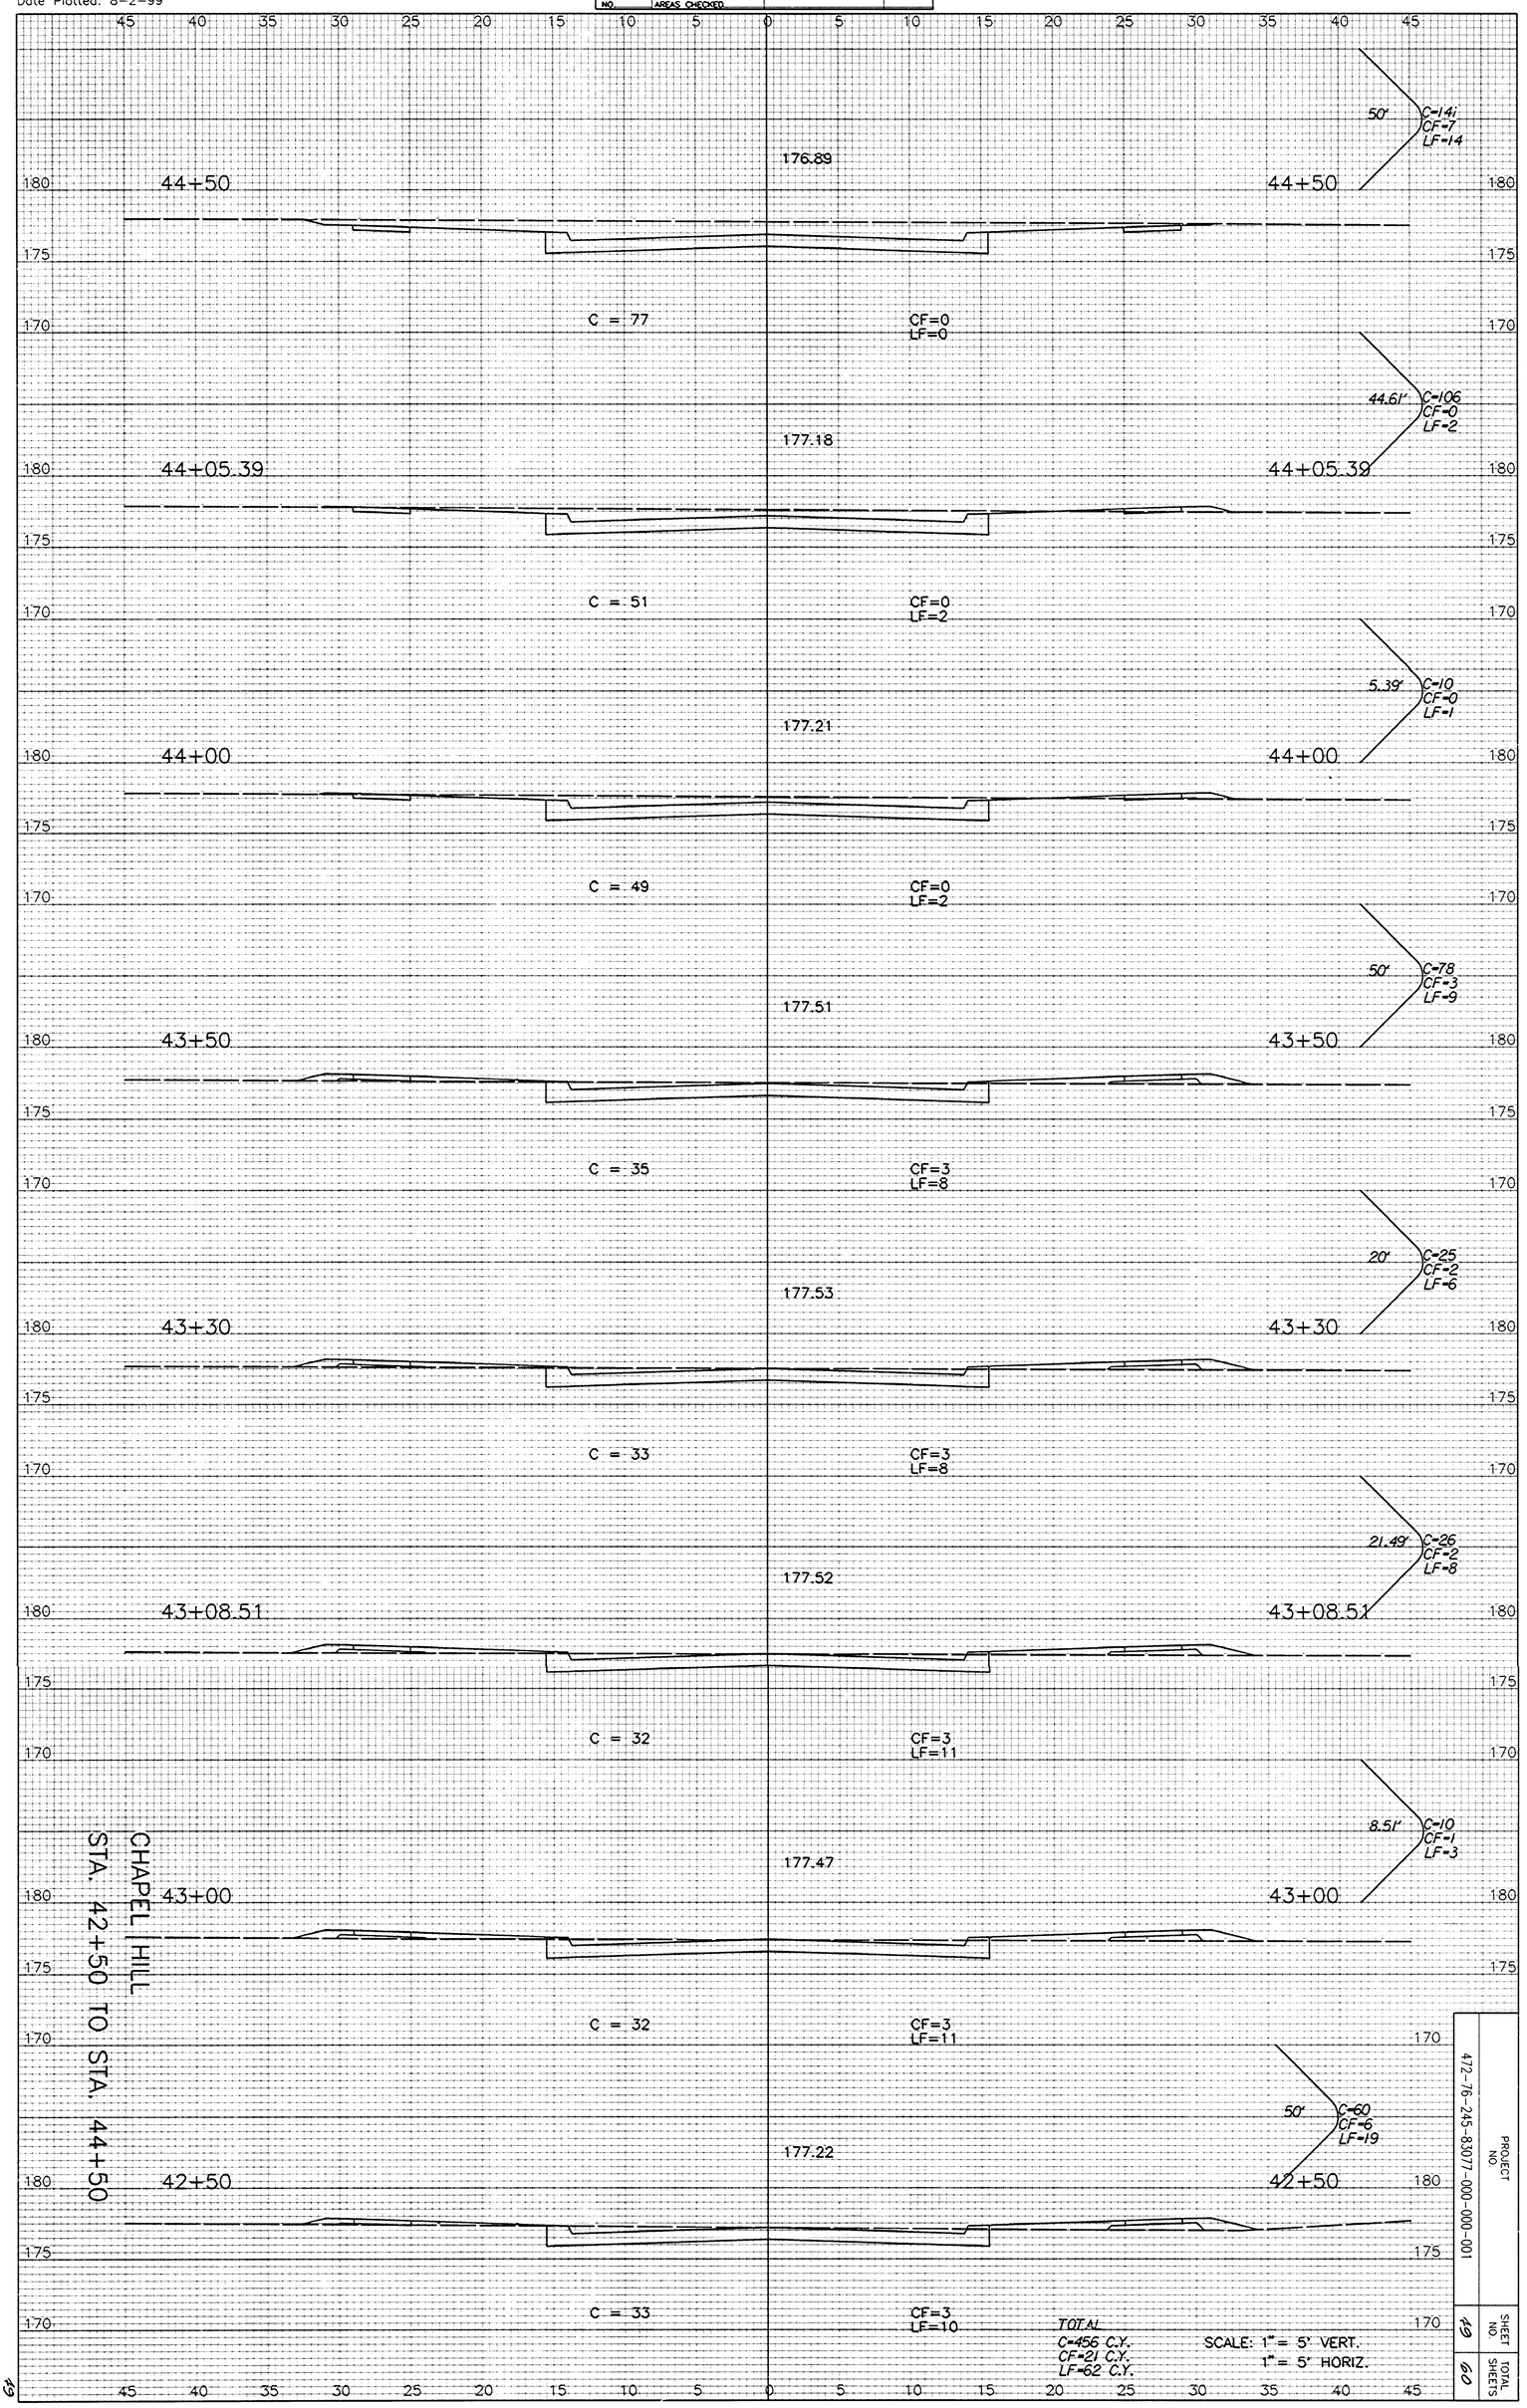

CHAPEL HILL
STA. 42+50 TO STA. 44+50

TOTAL
C=456 C.Y.
CF=21 C.Y.
LF=62 C.Y.

SCALE: 1" = 5' VERT.
1" = 5' HORIZ.

PROJECT NO.	SHEET NO.	TOTAL SHEETS
472-76-245-83077-000-000-001	19	60