
FINAL SURVEY		BY	DATE
NOTE BOOK	SURVEYED		
	PLOTTED		
NO.	TEMPLATE		
	AREAS		
	AREAS CHECKED		

Drawing Name: i/1999/99127/xchapel2.dgn
Date Plotted: 8-2-99

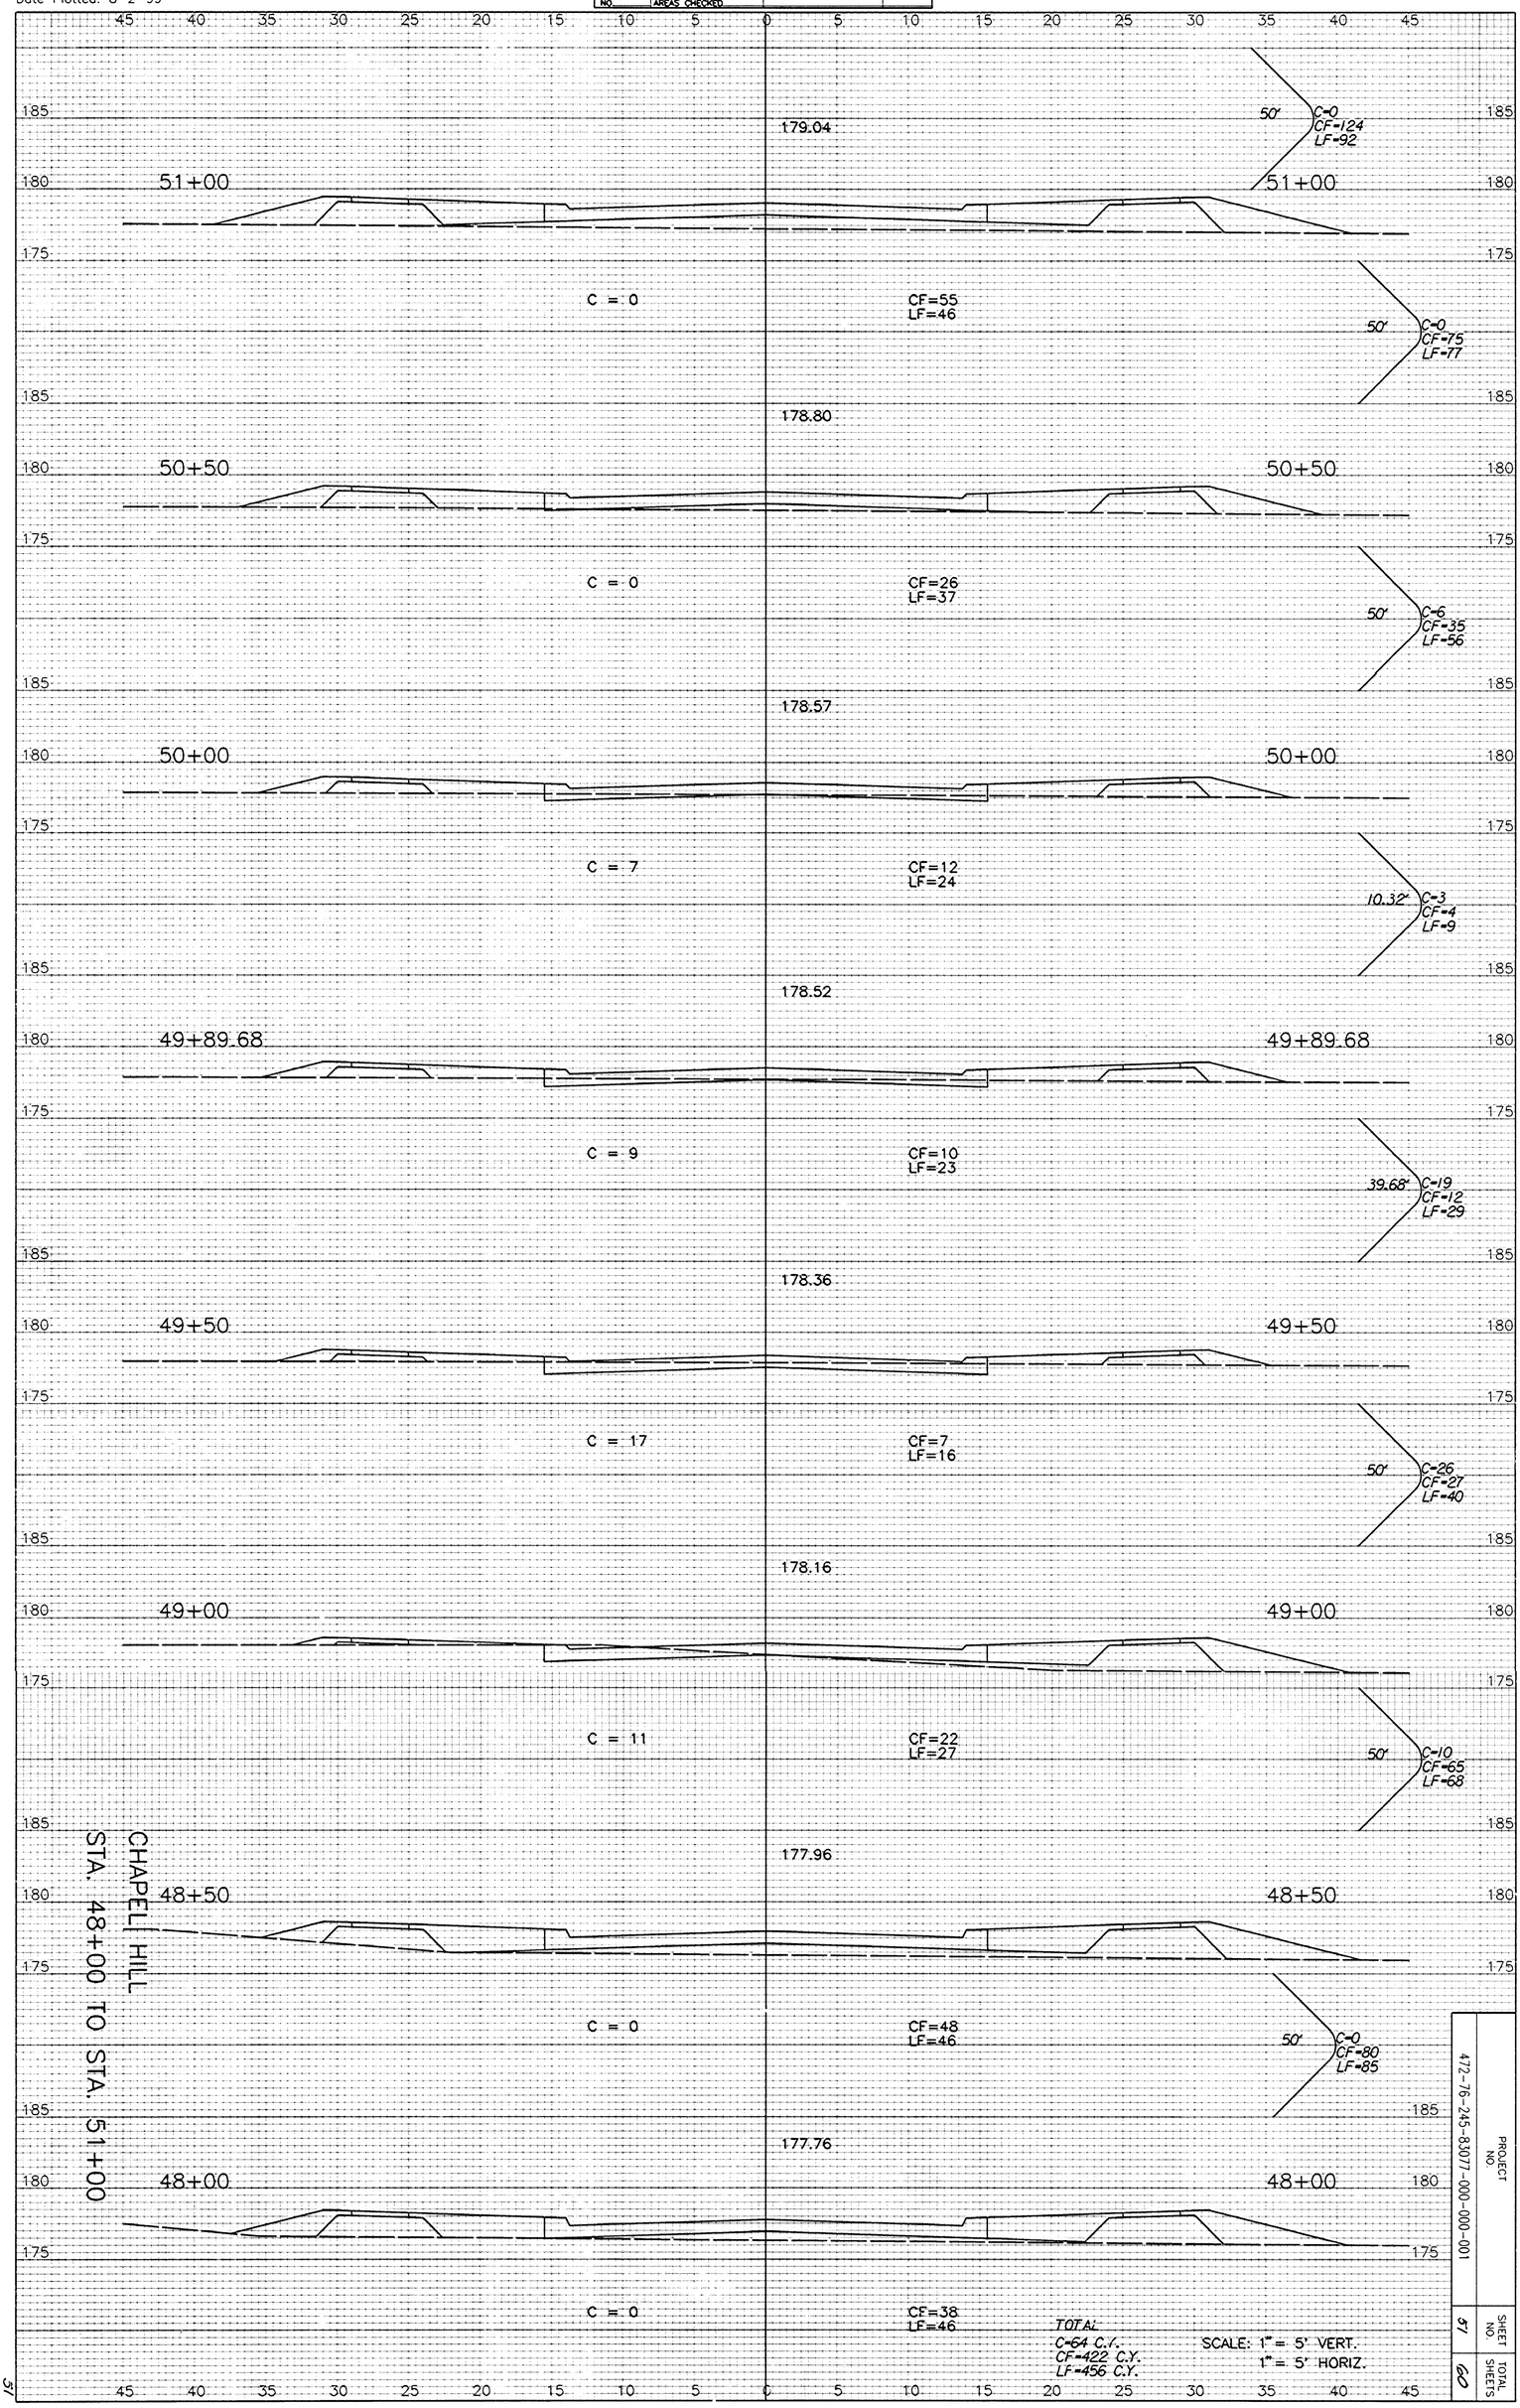

CHAPEL HILL
STA. 48+00 TO STA. 51+00

TOTAL:
C-64 C.Y.
CF-422 C.Y.
LF-456 C.Y.

SCALE: 1" = 5' VERT.
1" = 5' HORIZ.

PROJECT NO.	SHEET NO.	TOTAL SHEETS
412-76-245-83077-000-000-001	51	60

51