
FOX RIDGE ADDITION - PHASE 1
CROSS SECTIONS
BRUSH CREEK

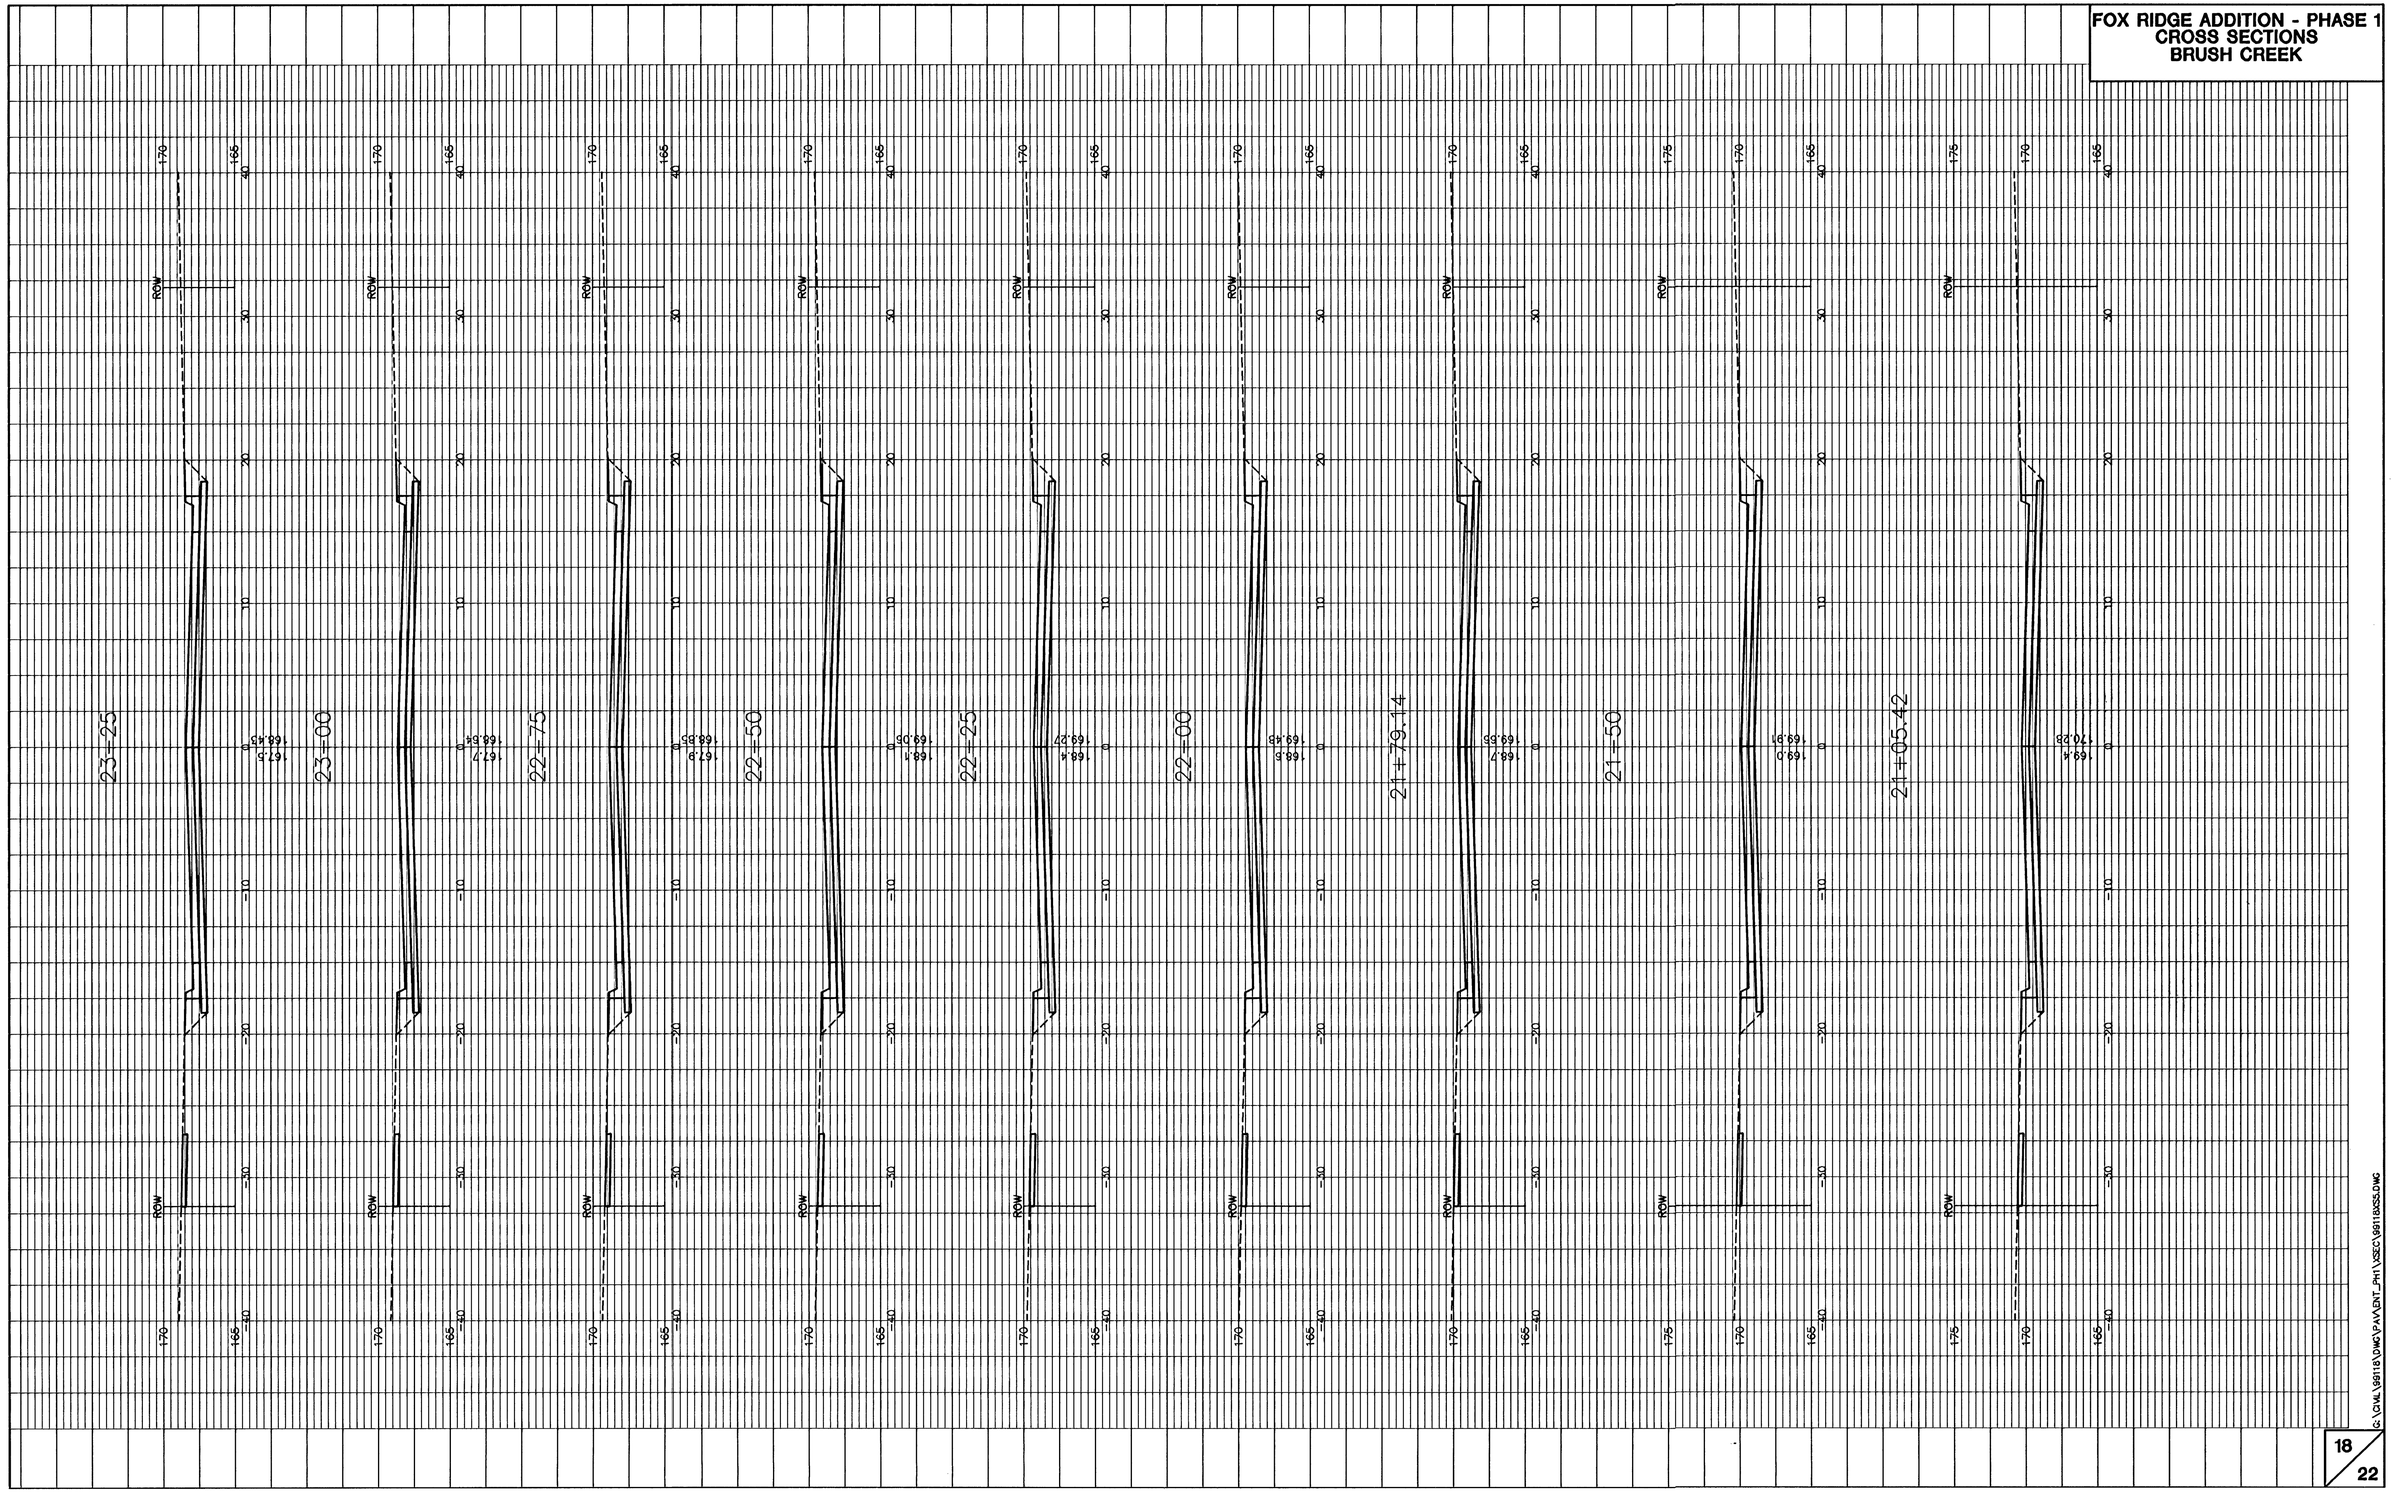

G:\CIVIL\98118\DWG\PAVMENT_PH1\XSECS\98118XSS.DWG