
FOX RIDGE ADDITION

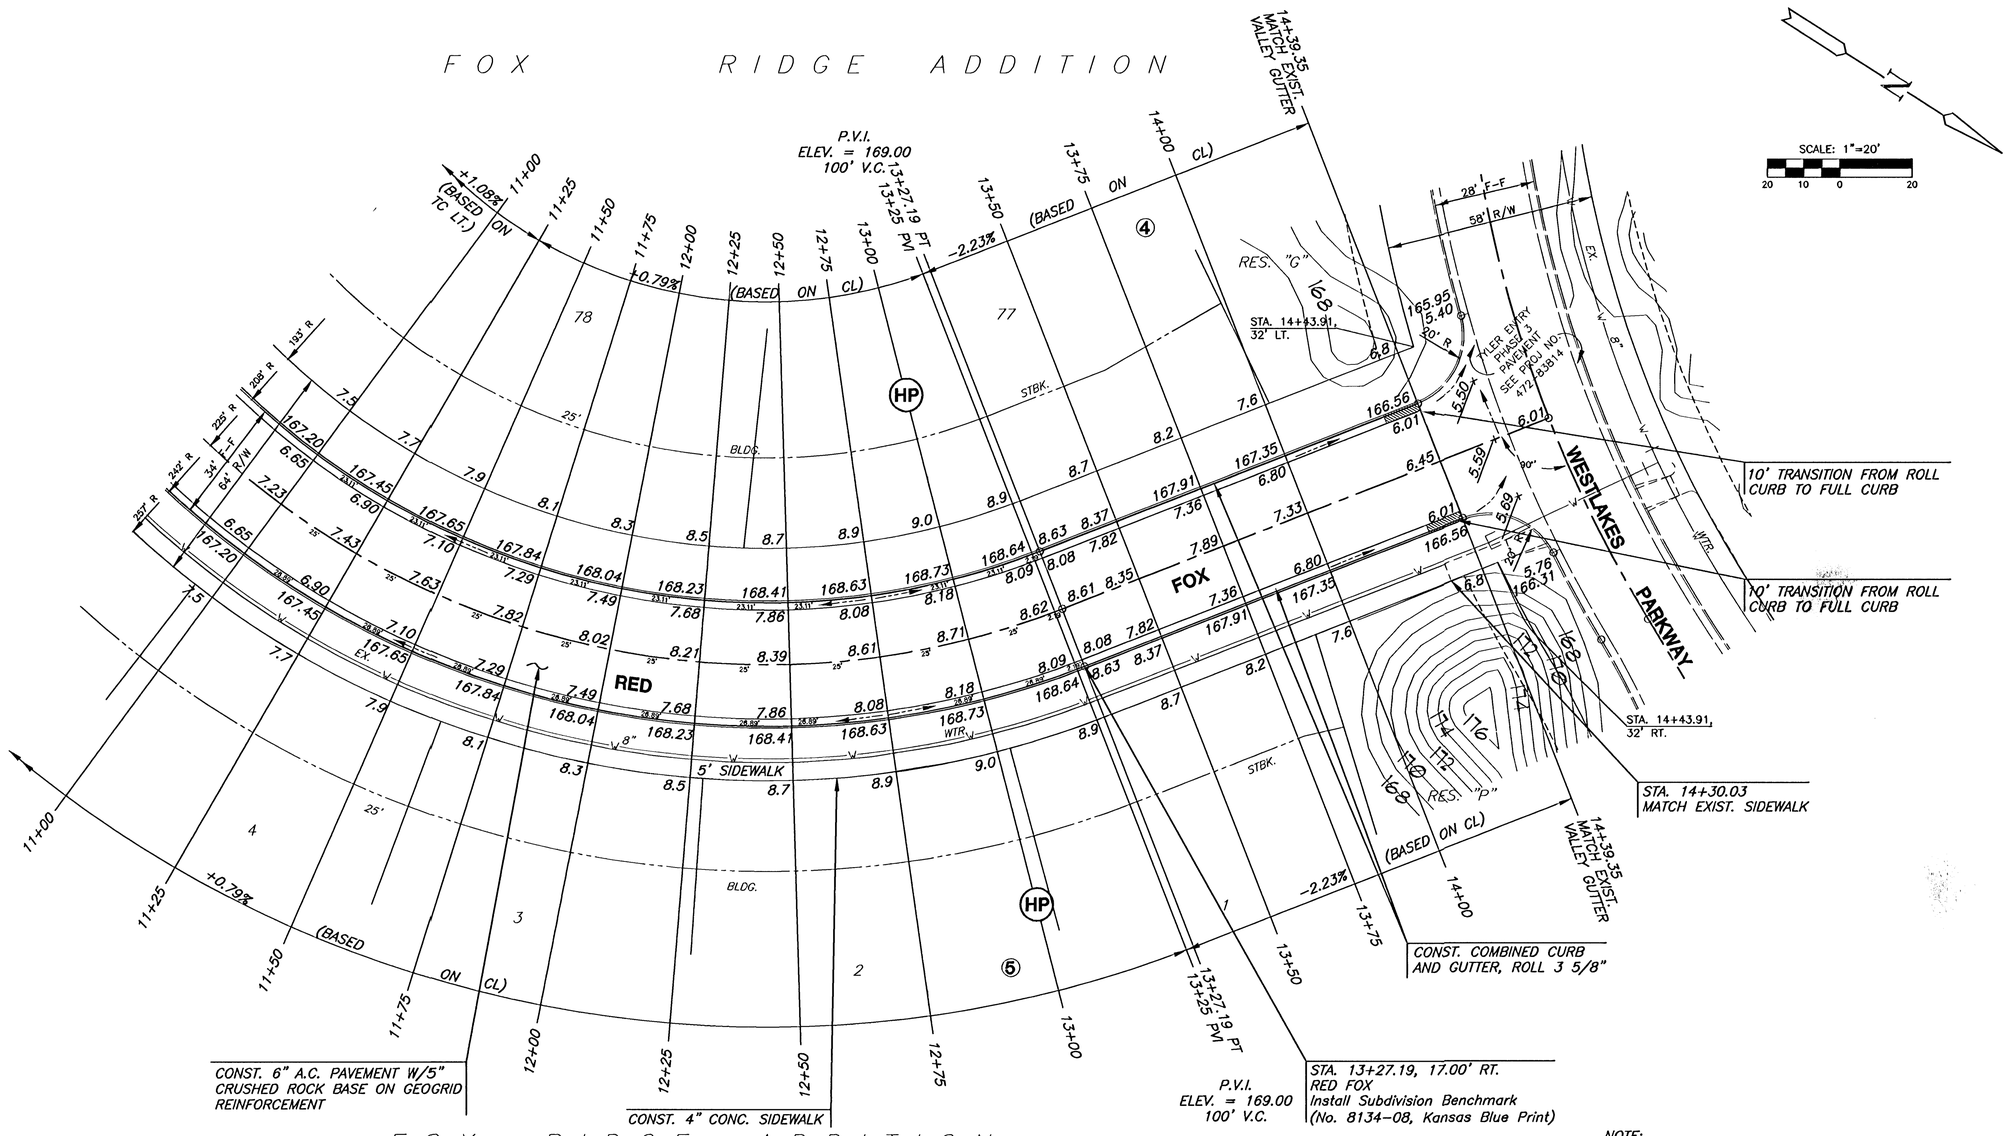

FOX RIDGE ADDITION

NOTE:
RIGHT-OF-WAY AREAS ADJACENT TO BERMS SHALL BE GRADED AS NECESSARY TO DRAIN TO STREETS (SUBSIDIARY TO PROJECT)

LEGEND

STREET SIGN & SIGN LOCATION (SEE SIGN ASSEMBLY TABLE FOR TYPE & STATION OF SIGN)

G:\CIVIL\99118\DWG\PAV\PH_2\99118E2.DWG

MKEC ENGINEERING CONSULTANTS
411 N. WEBB ROAD
WICHITA, KS. 67206
316 - 684 - 9600

FOX RIDGE ADDITION
PROJECT NAME

RED FOX - PHASE 2
SHEET TITLE

DK	DM	DK
DESIGN BY:	DRAWN BY:	CHECKED BY:
SEPTEMBER 2003	99118E2	10 / 24
DATE	JOB NO.	SHEET/OF