
FOX RIDGE ADDITION - PHASE 2
CROSS SECTIONS
SILVER HOLLOW CT.

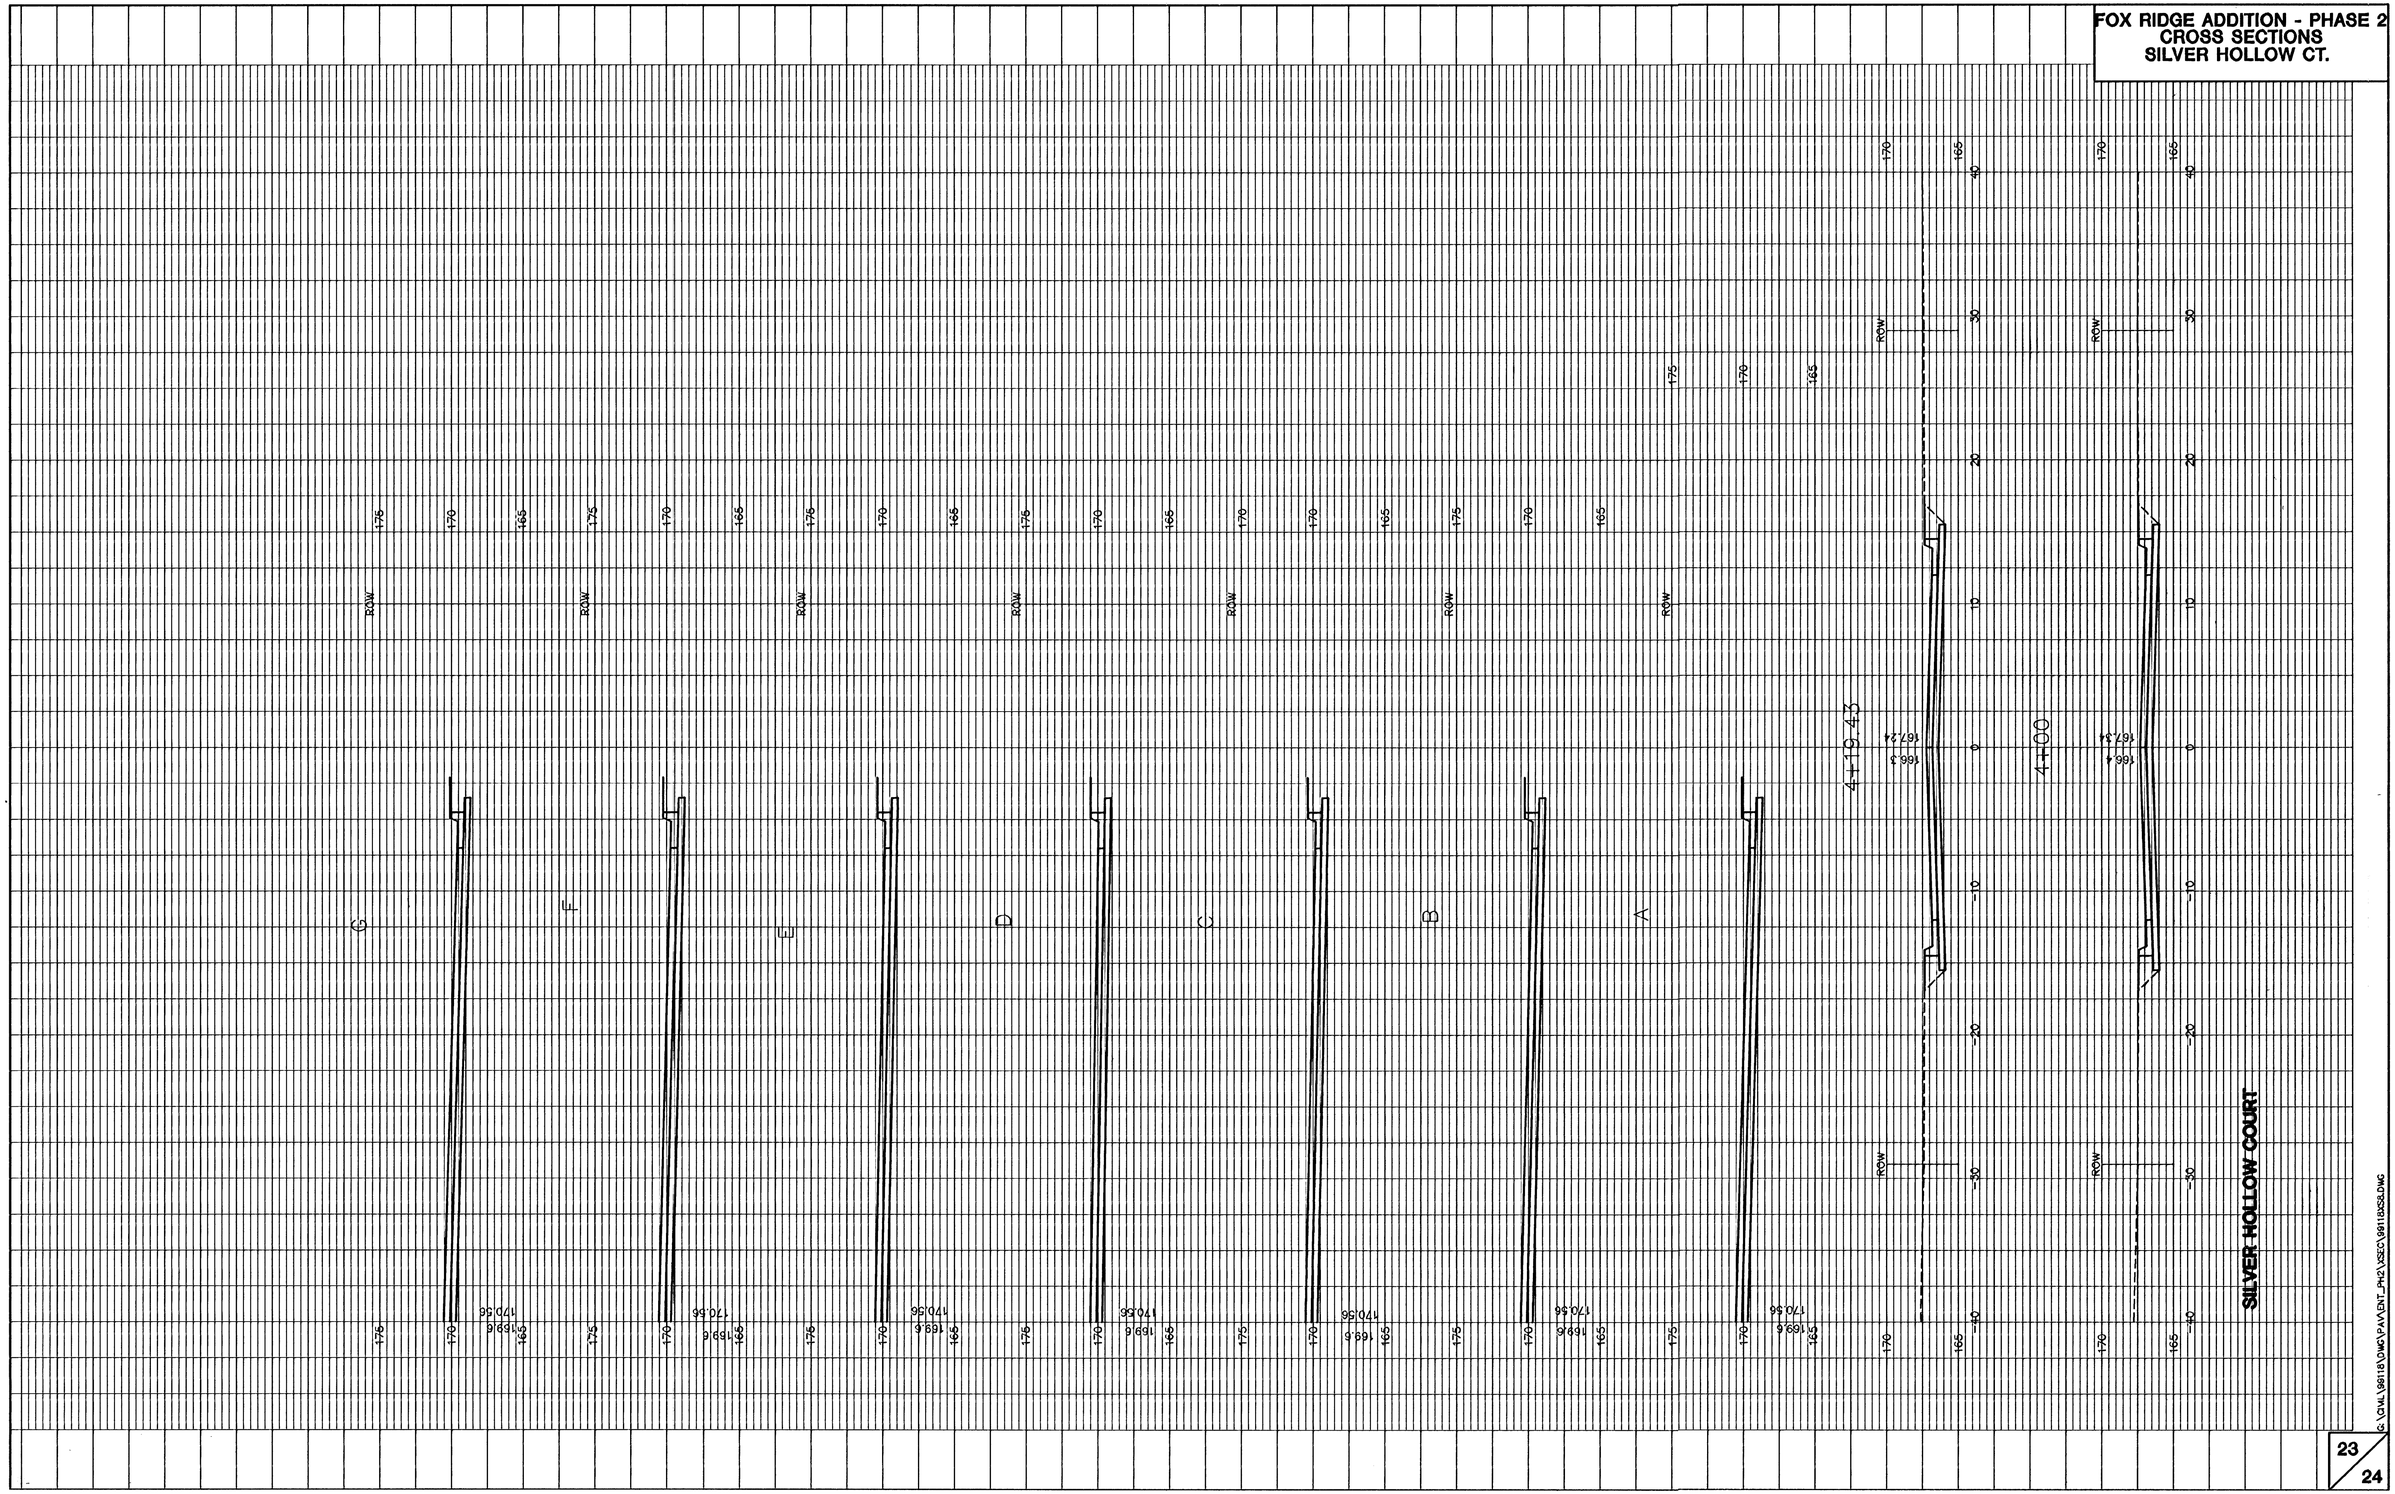

C:\CIVIL\98118\DWG\PAVEMENT_PH2\XSEC\98118SSB.DWG