PROJECT NO.	SHEET NO.	TOTAL SHEETS
472-83376	45	50
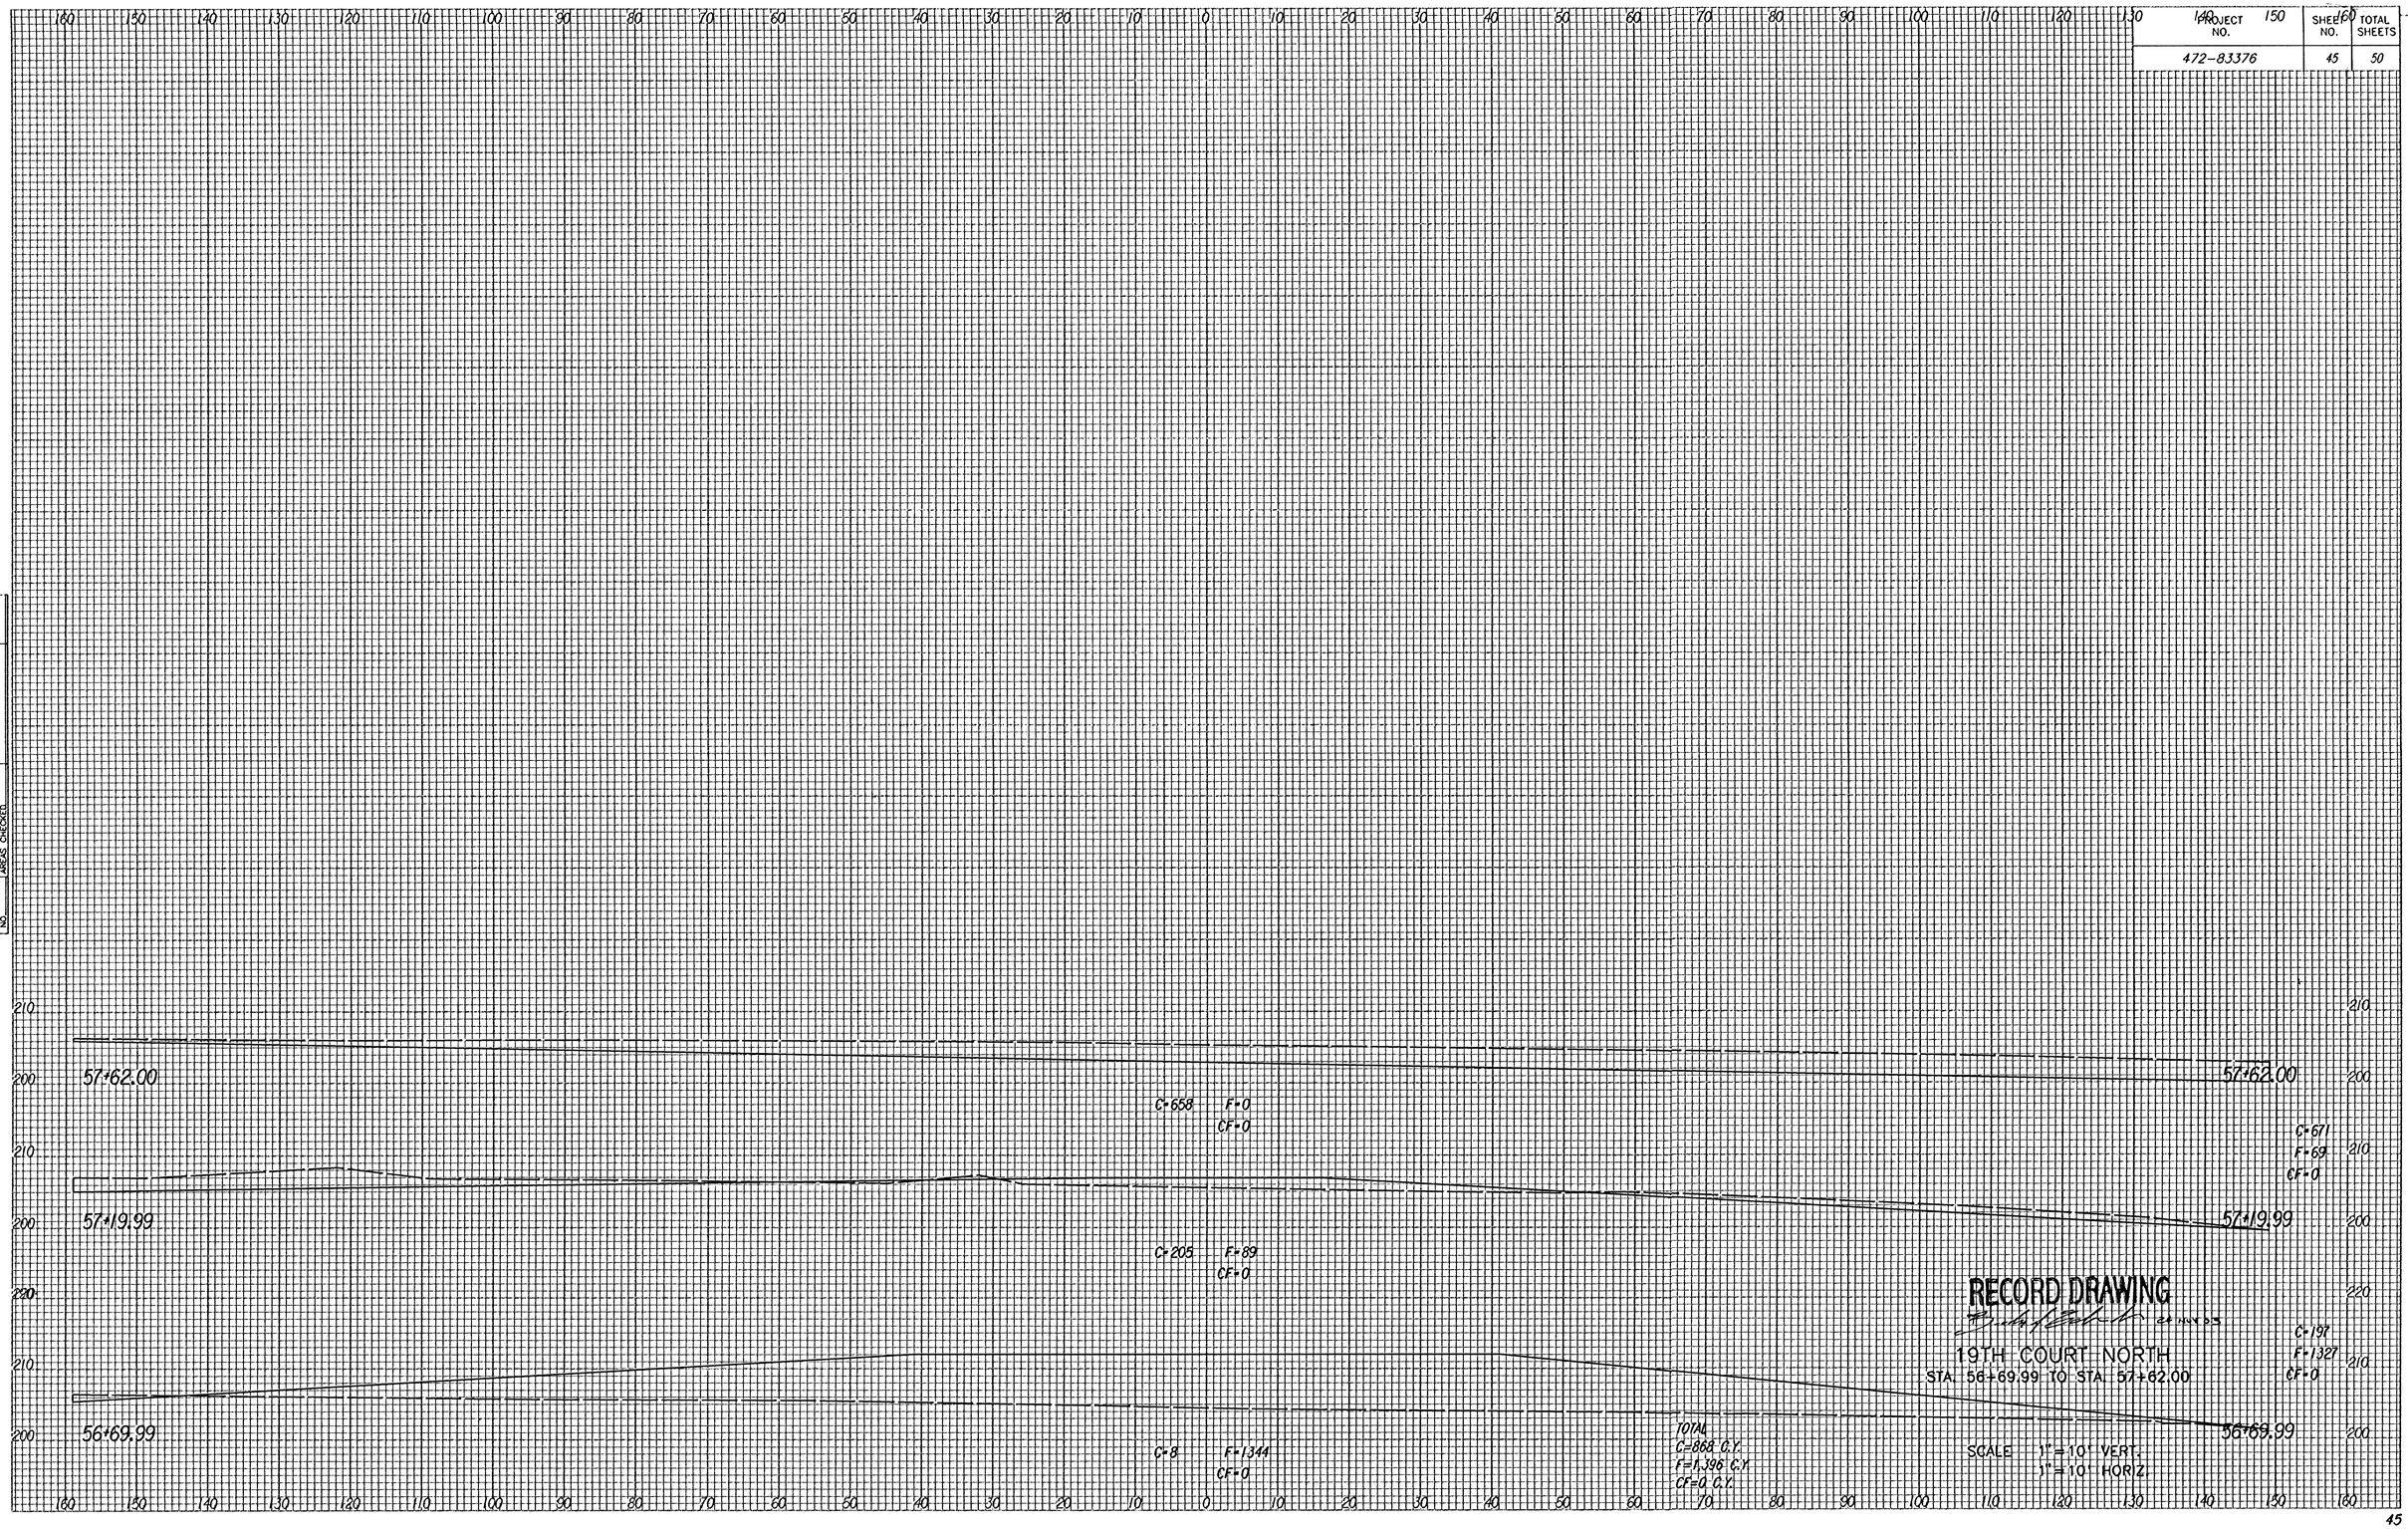
NOTE BOOK
NO.
TEMPLATE
AREAS CHECKED