# FOX RIDGE ADDITON
# ENTRY PHASE 2
# CROSS SECTIONS
# WESTLAKES PARKWAY

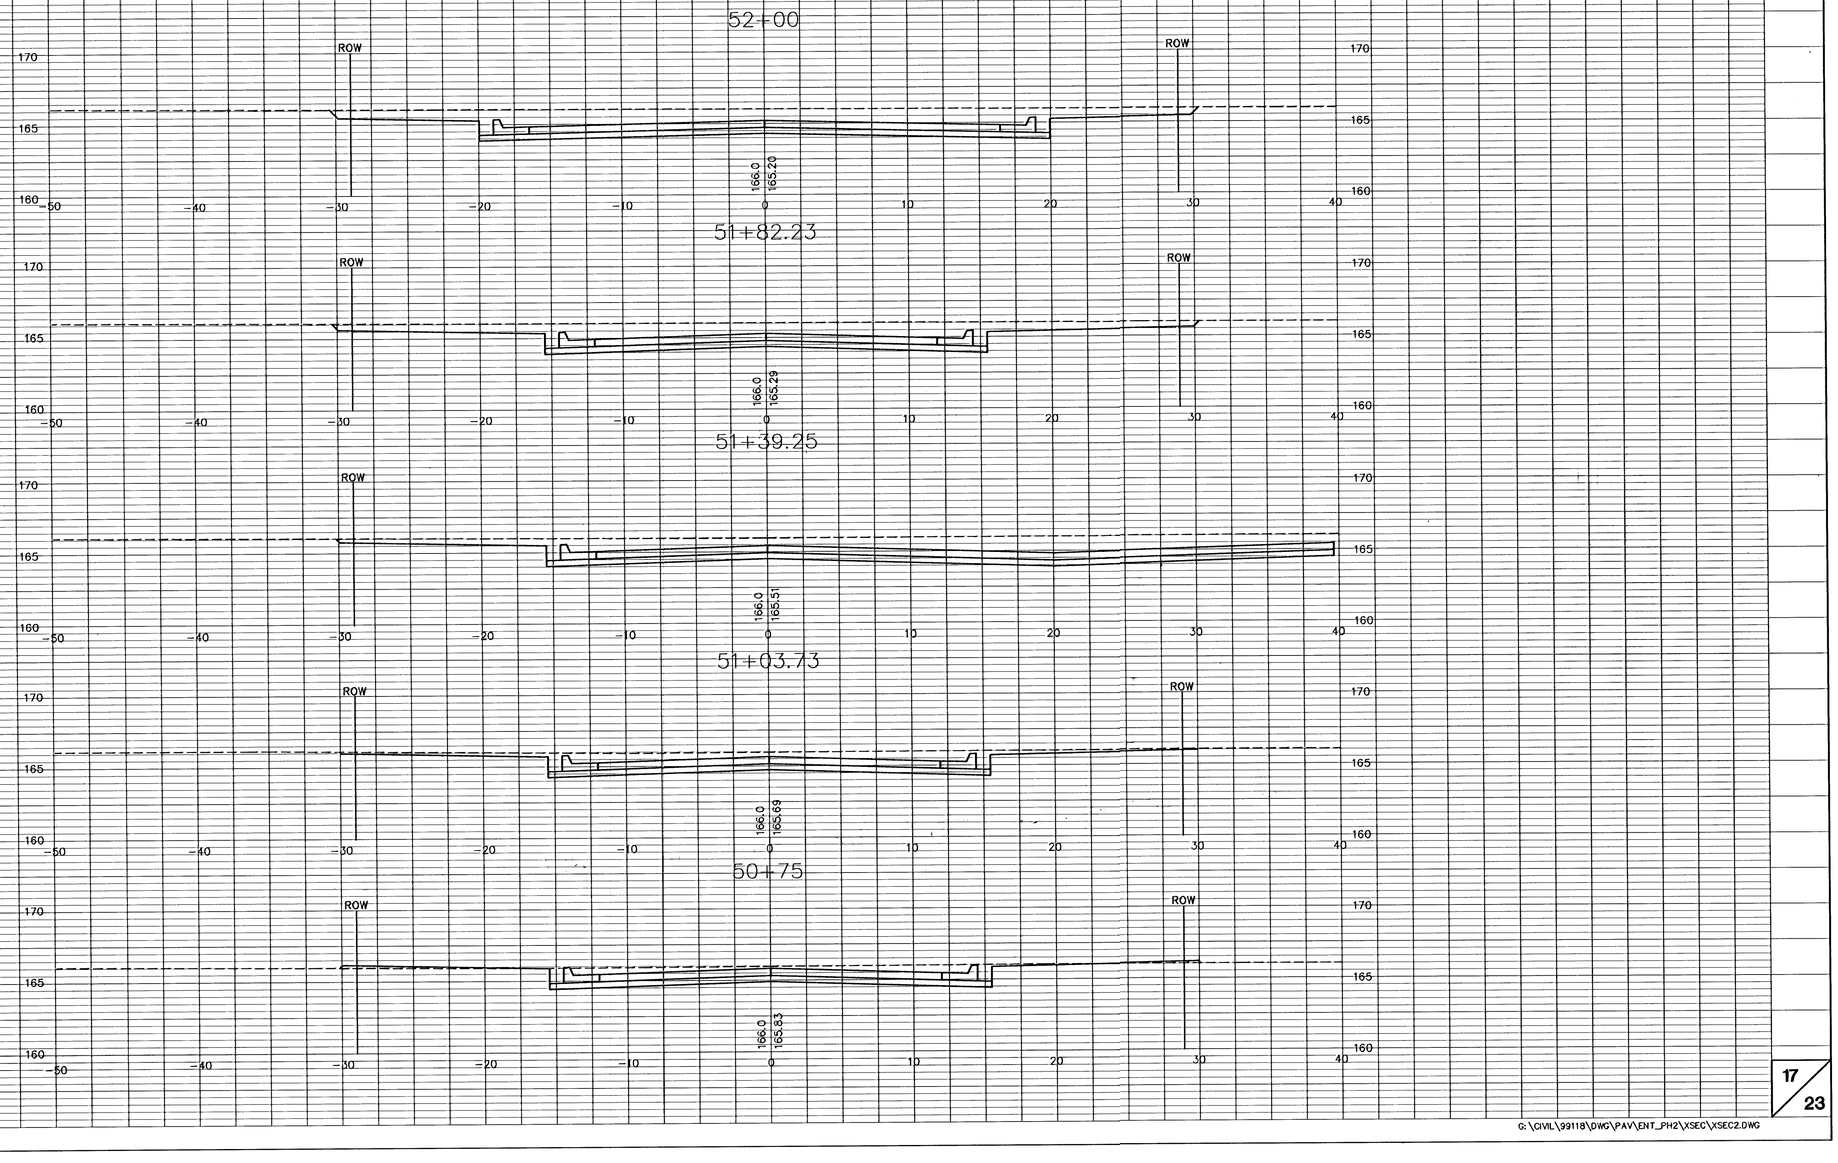




G:\CIVIL\99118\DWG\PAV\ENT_PH2\XSEC\XSEC2.DWG