Subdivision Bench Marks

No.	Street and Station	From CL	Description	Elevation
1	Red Oaks Circle, Sta 6+02	14.50' Lt	S. End of W. Curb Return of Cul-de-Sac; approx. 602' N. of ℄ of Morris.	

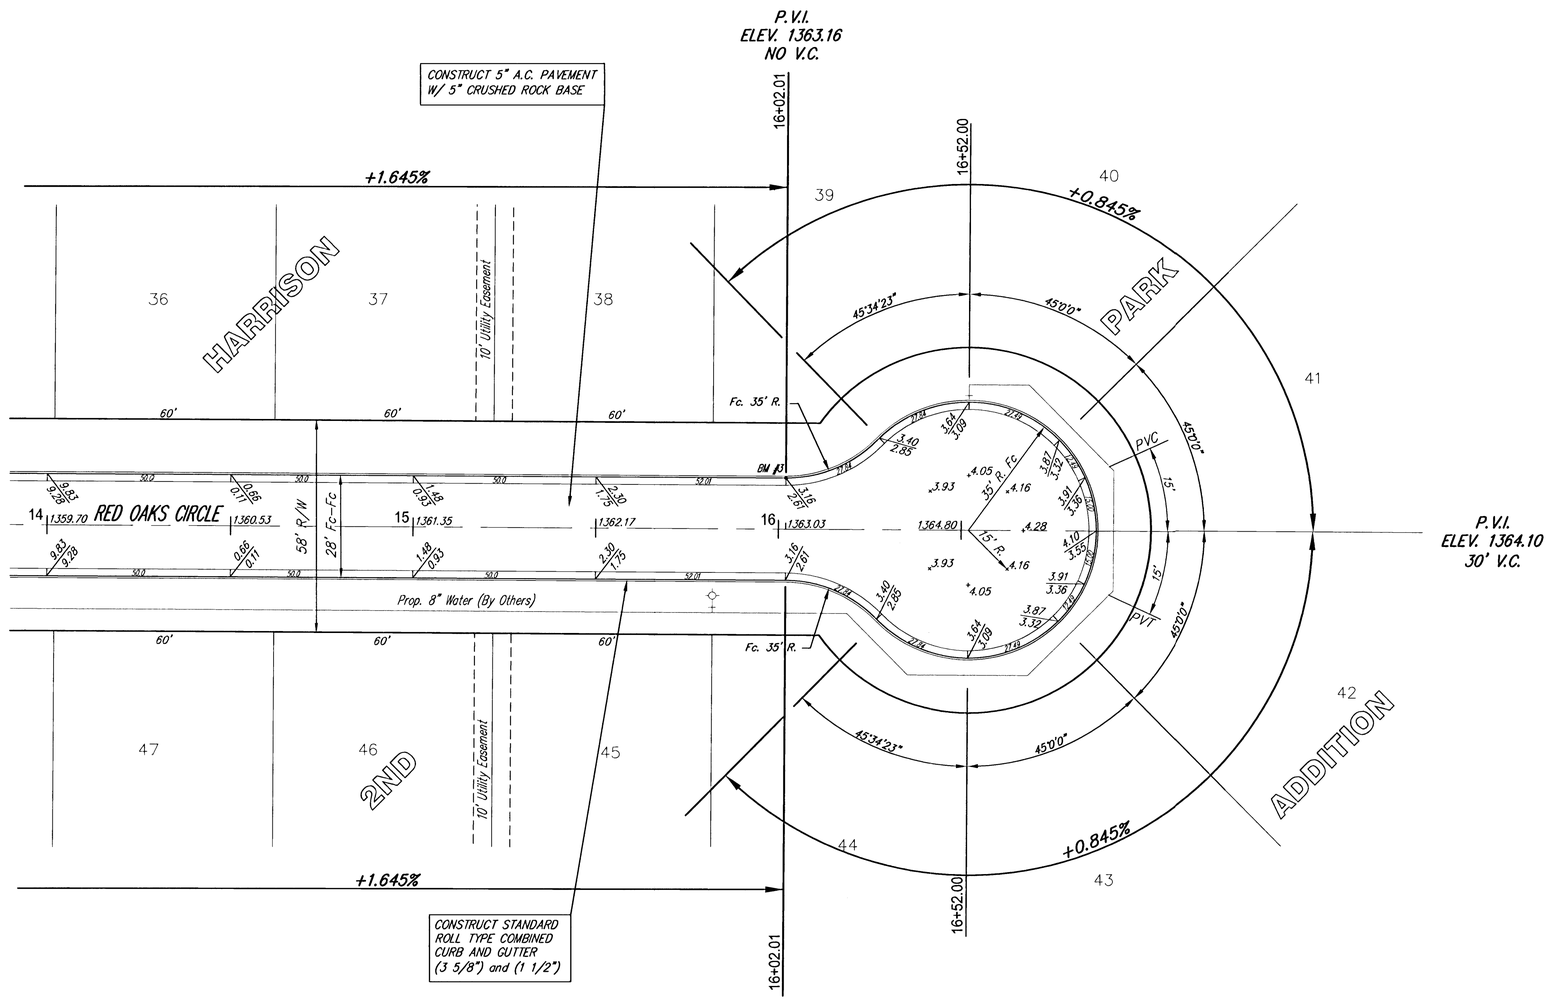

SCALE 1" = 20'
IRON = ●

NOTE: ROLL-TYPE CURB TO BE CONSTRUCTED ON PAVEMENT DEPICTED ON THIS SHEET

Harrison Park 2nd Addition, Phase 3 Street Improvements

RED OAKS CIRCLE

WICHITA, KANSAS

SRB
924 NORTH MAIN
WICHITA, KANSAS 67203
www.srb1.com
316-264-8008
FAX 264-4621
E-mail: srb@srb1.com
SAVOY, RUGGLES & BOHM, P. A.
ENGINEERING & SURVEYING

PROJECT NUMBER
.

DESIGN	DRAWN	UTILITY	REVIEW	DATE	REVISED
CMB	EJG/RA			Aug. 14, 2001	.

DWG-TITLE: Red Oaks 2

SRB-PDB ISAGE

SHEET 7 OF 21