
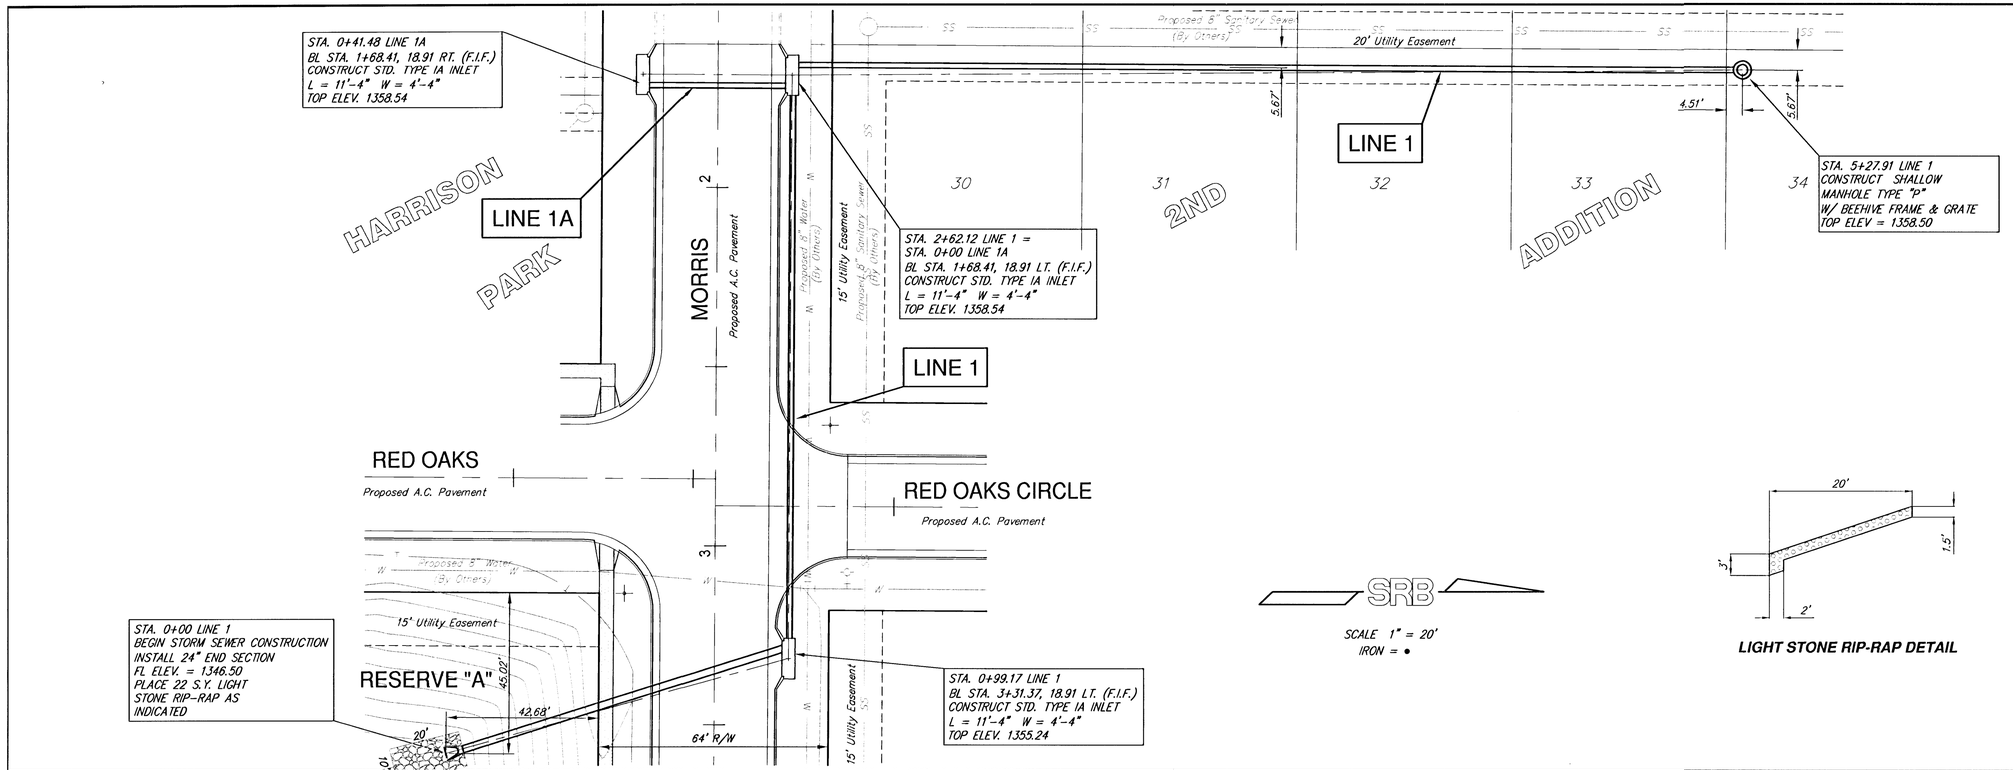


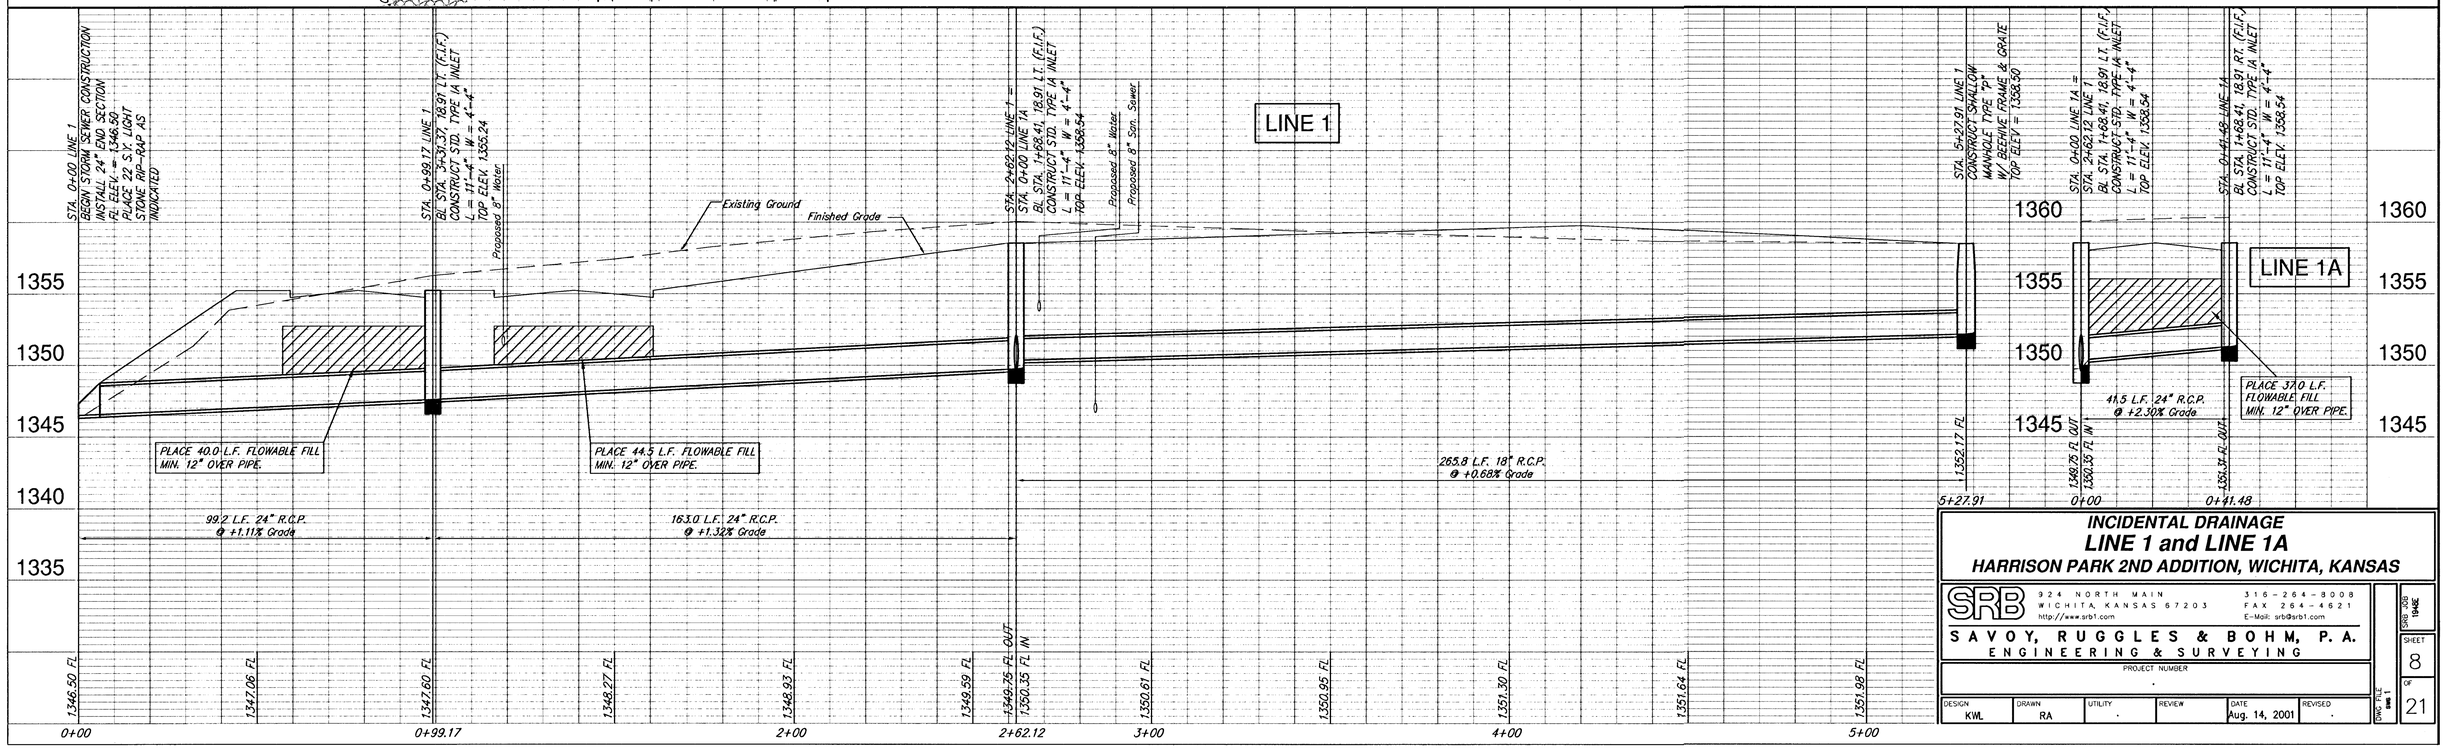

INCIDENTAL DRAINAGE

LINE 1 and LINE 1A

HARRISON PARK 2ND ADDITION, WICHITA, KANSAS

SRB
924 NORTH MAIN
WICHITA, KANSAS 67203
http://www.srb1.com
316-264-8008
FAX 264-4621
E-Mail: srb@srb1.com

SAVOY, RUGGLES & BOHM, P.A.
ENGINEERING & SURVEYING

PROJECT NUMBER

DESIGN	DRAWN	UTILITY	REVIEW	DATE	REVISED
KWL	RA	.	.	Aug. 14, 2001	.

DWG FILE 19456

SHEET 8 OF 21