
WOODLAND LAKES THIRD
STORM SEWER - ZELTA PHASE
CROSS SECTIONS

ZELTA

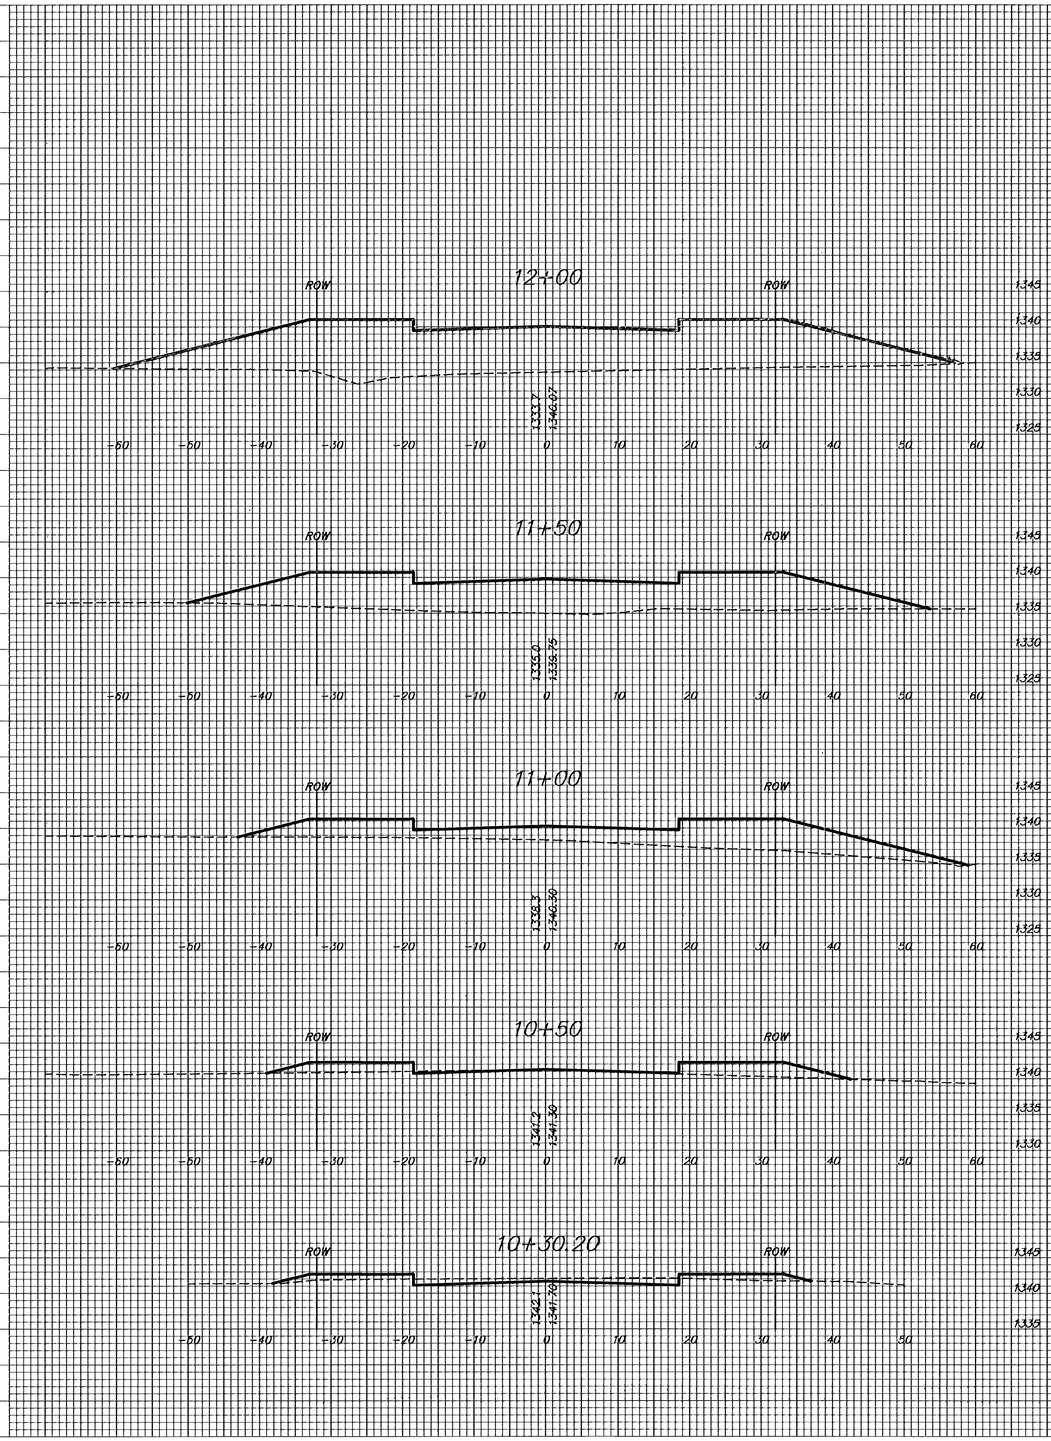

H:\CIVIL\95058\02172\GRAD\XSEC\X3.DWG