
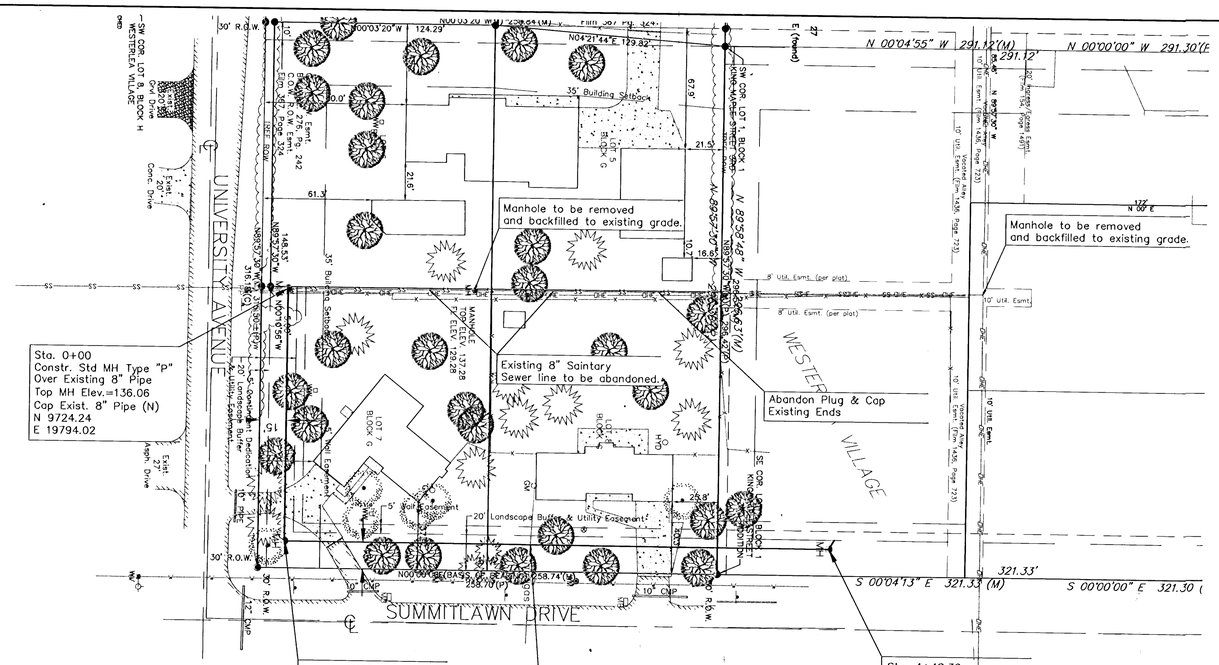


NOTES:
1. Existing Sanitary Sewer Depth To Be Verified By Contractor
2. Remove Trees Only As Necessary For Sanitary Sewer Construction

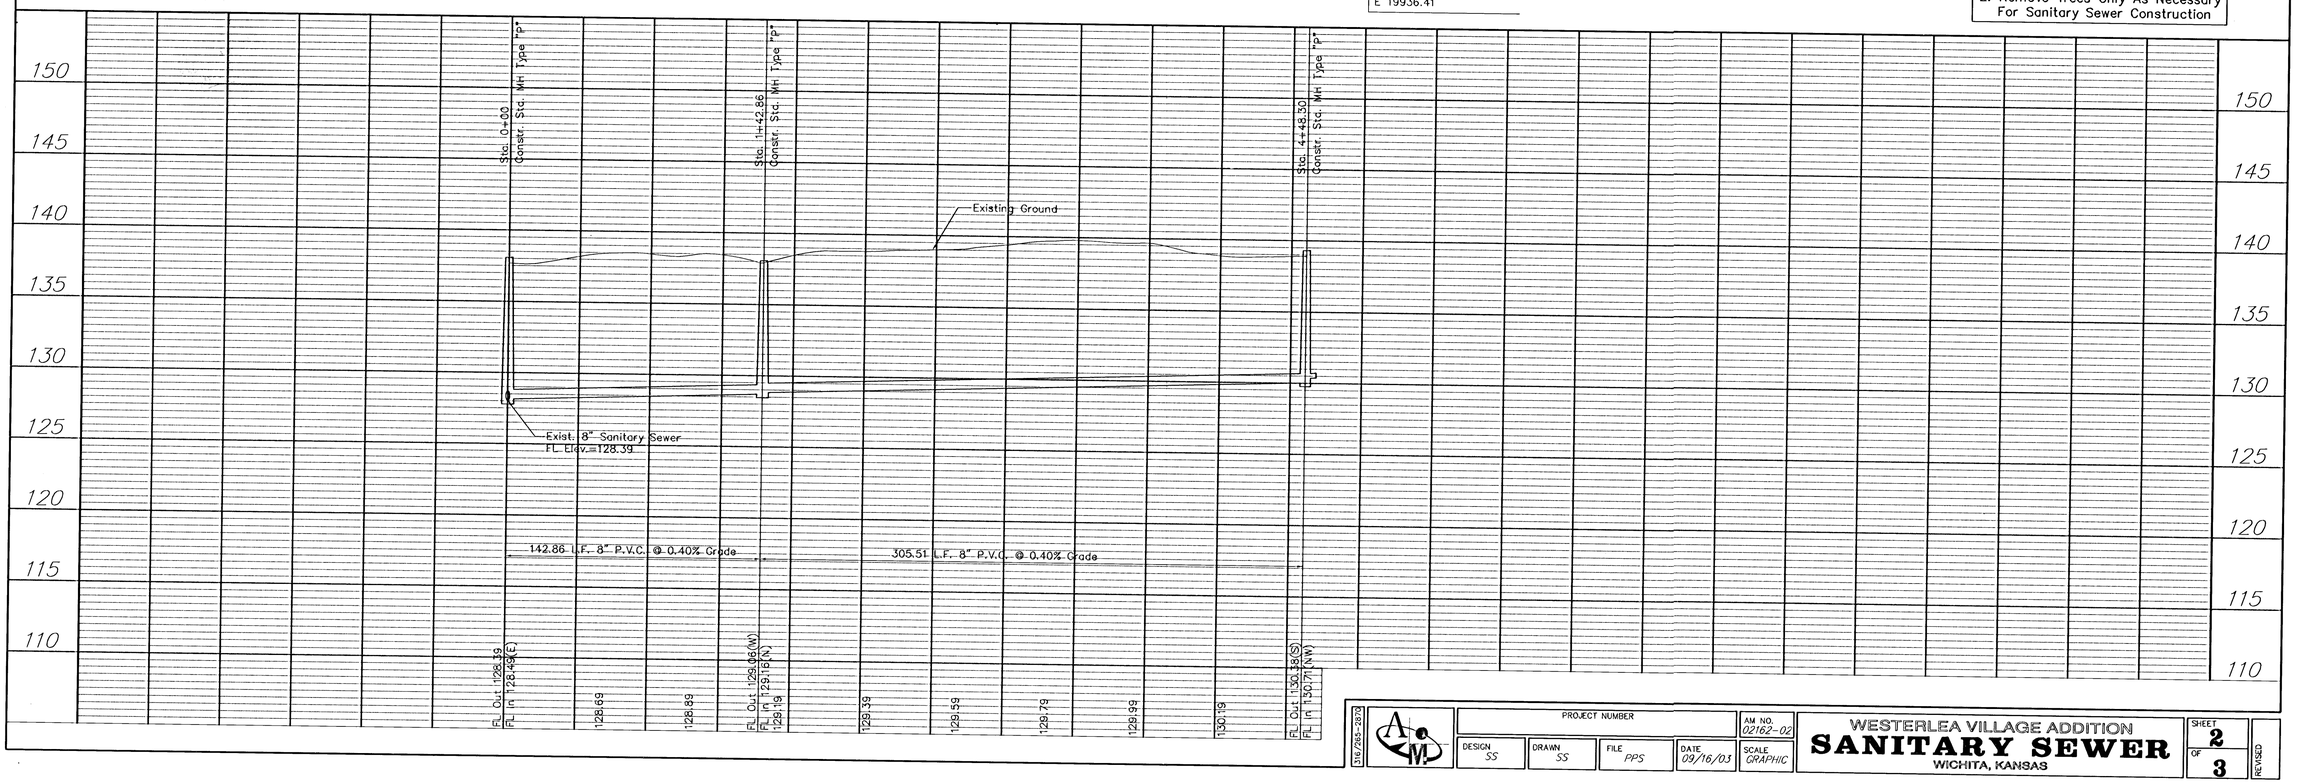

316/265-2809	PROJECT NUMBER				AM NO. 02162-02	WESTERLEA VILLAGE ADDITION	SHEET 2	
	DESIGN SS	DRAWN SS	FILE PPS	DATE 09/16/03	SCALE GRAPHIC	**SANITARY SEWER** WICHITA, KANSAS	OF 3	REVISED