


NOTES:
1. Existing Sanitary Sewer Depth To Be Verified By Contractor
2. Remove Trees Only As Necessary For Sanitary Sewer Construction

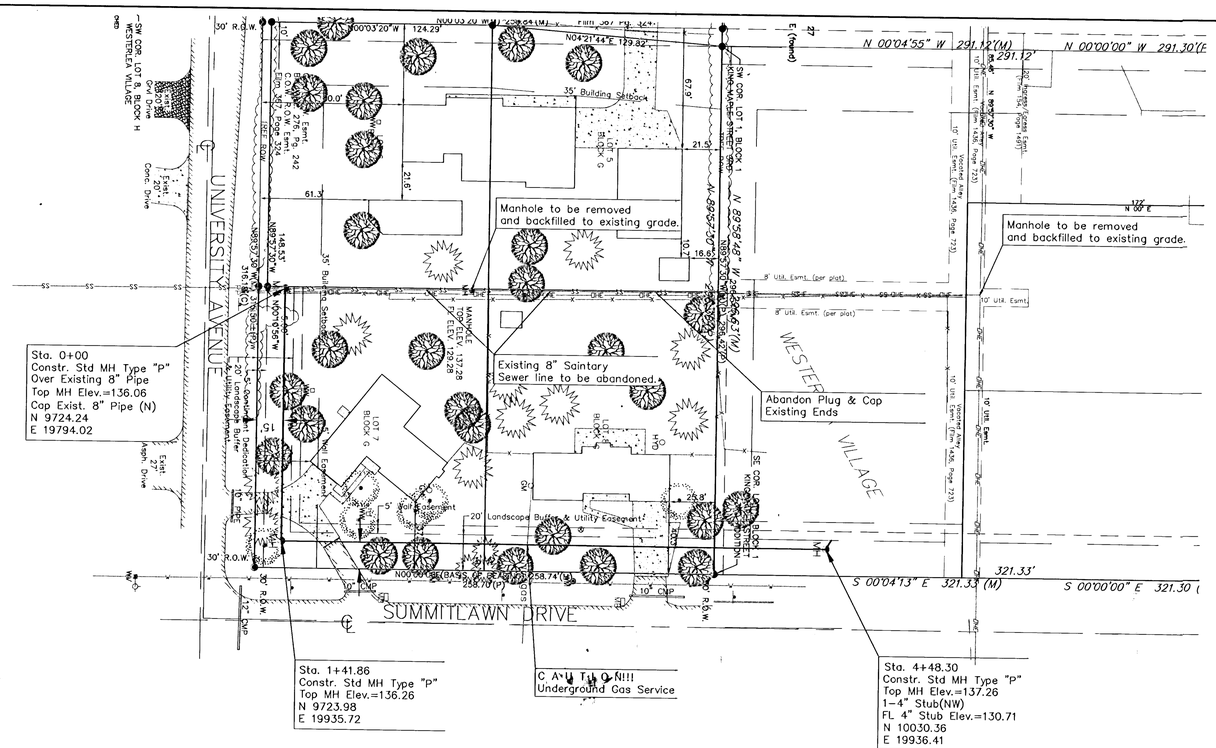


316/265-2879

| PROJECT NUMBER | | | | AM NO. 02162-02 |
|---|---|---|---|---|
| DESIGN SS | DRAWN SS | FILE PPS | DATE 09/16/03 | SCALE GRAPHIC |

WESTERLEA VILLAGE ADDITION
# SANITARY SEWER
WICHITA, KANSAS

SHEET 2 OF 3

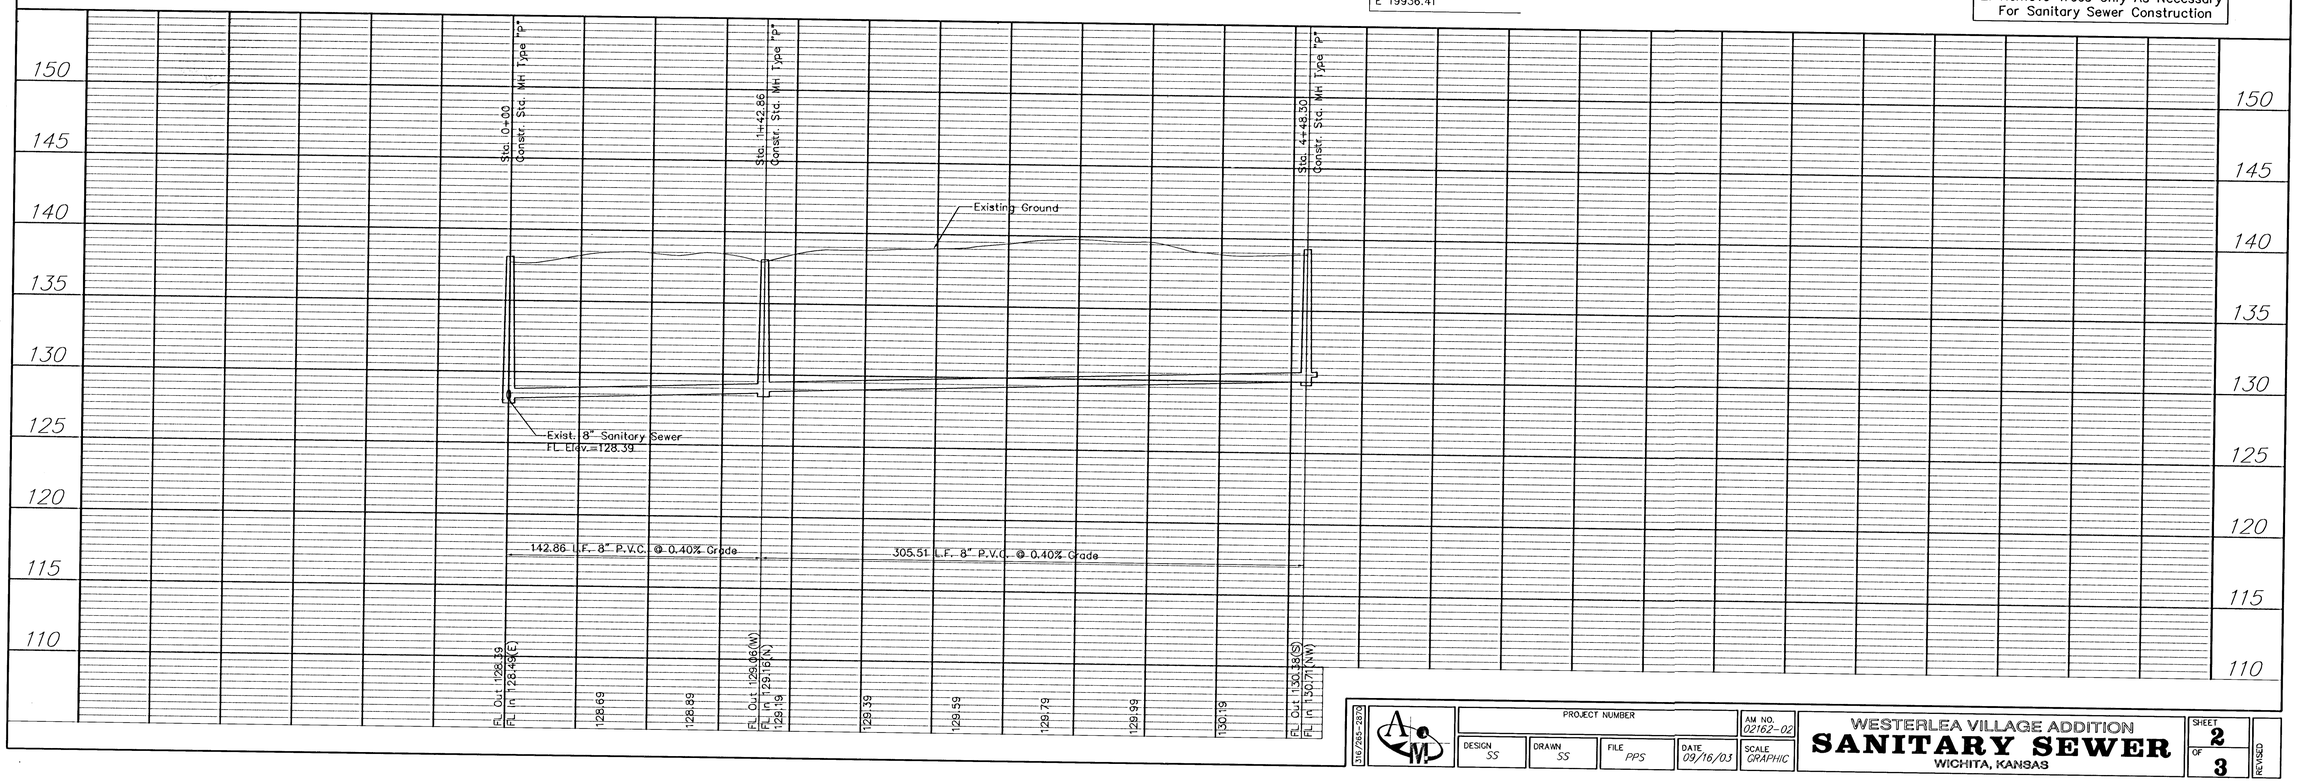REVISED